DocuSign Envelope ID: 7D82475D-6E59-4D47-B79A-5E39EFD31682

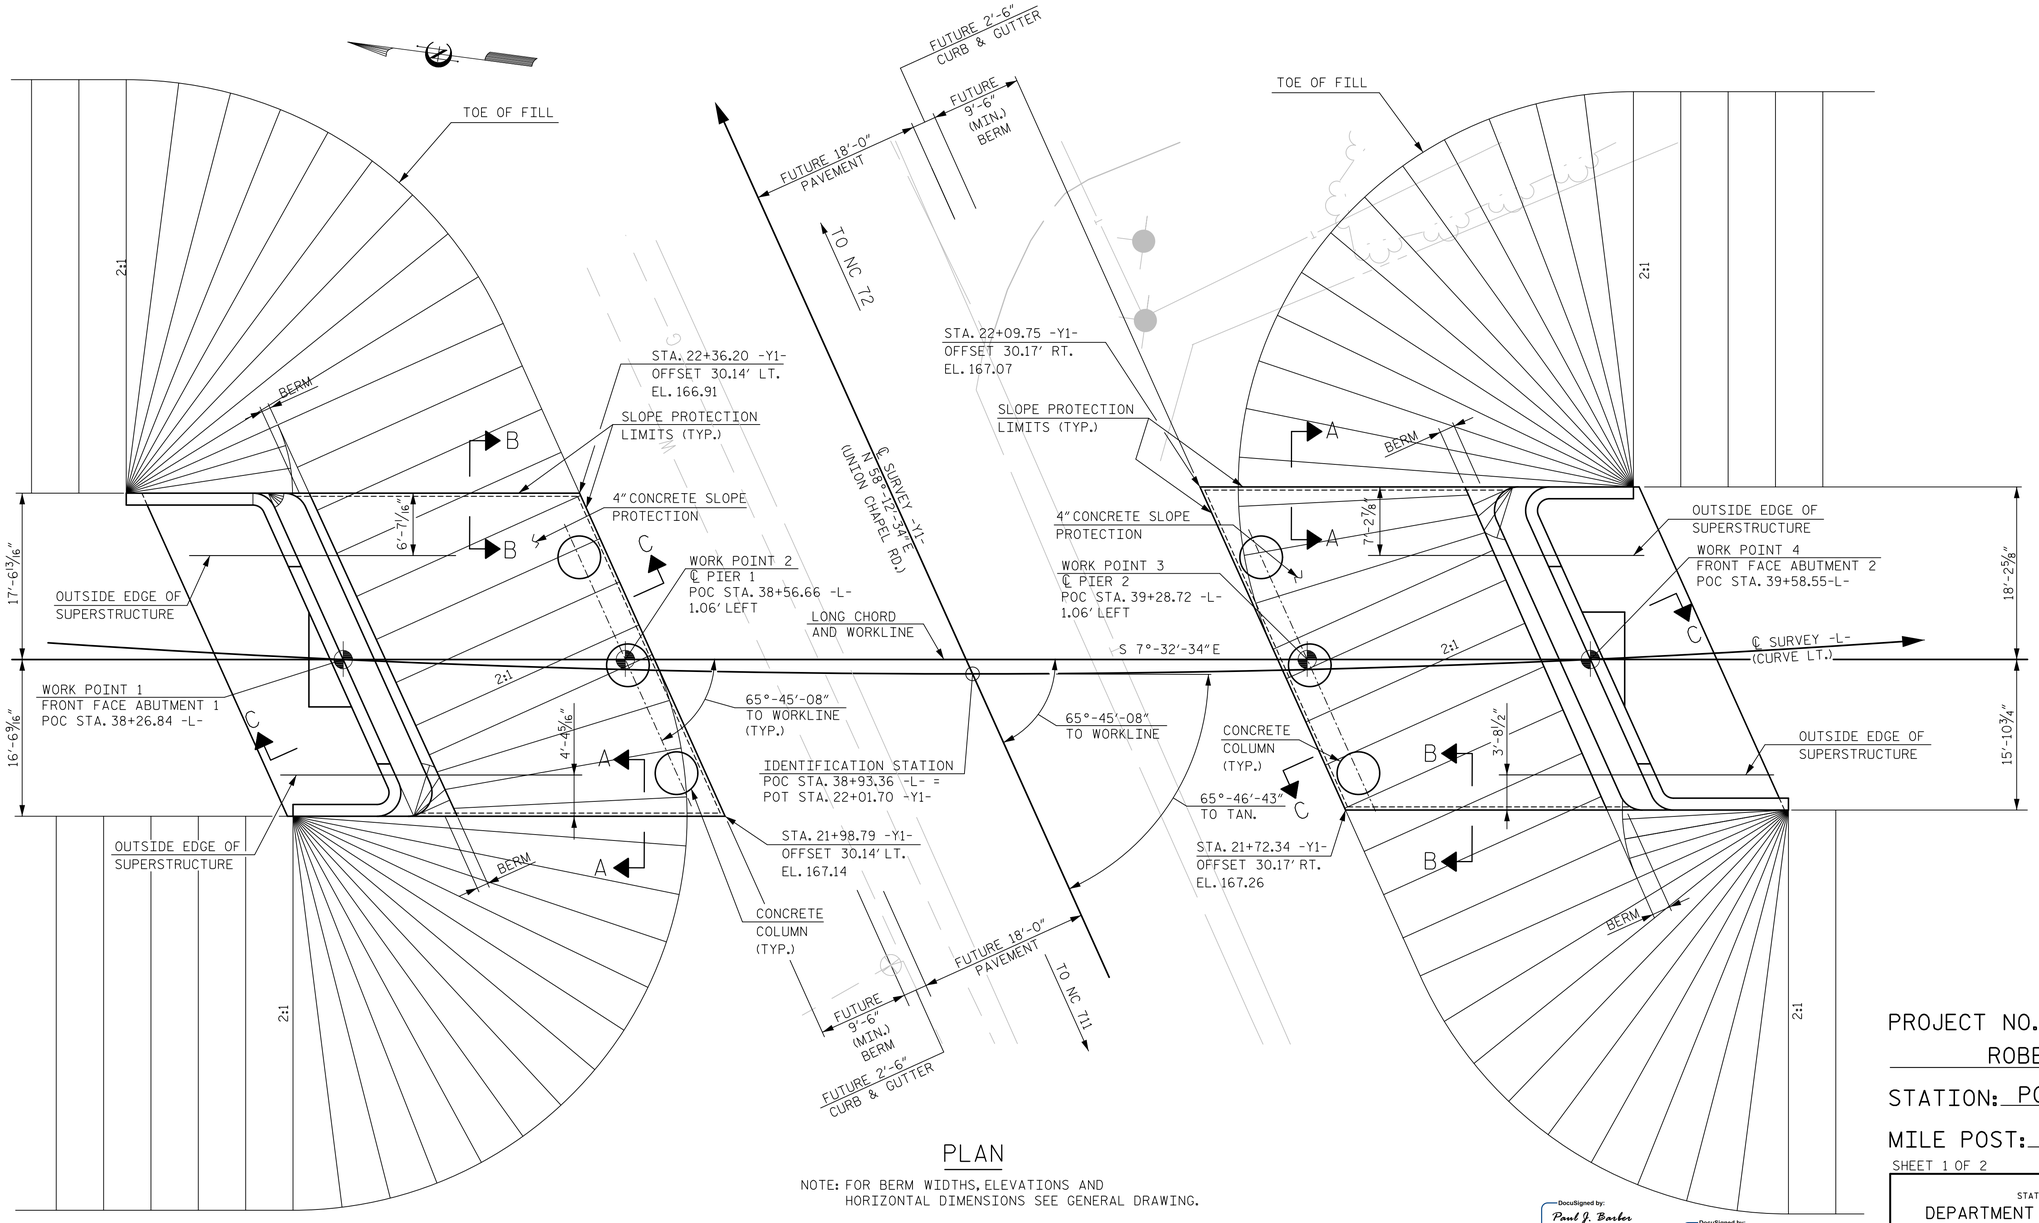

PLAN

NOTE: FOR BERM WIDTHS, ELEVATIONS AND HORIZONTAL DIMENSIONS SEE GENERAL DRAWING.

FOR SECTIONS A-A, B-B, & C-C SEE SHEET 2 OF 2.

PROJECT NO. P-4900A

ROBESON COUNTY

STATION: POC 38+93.36 -L-

MILE POST: 0.55

SHEET 1 OF 2

DocuSigned by: Paul J. Barber — 18DF1B57368741E...

NORTH CAROLINA PROFESSIONAL SEAL 12916 ENGINEER PAUL J. BARBER

2/27/2015

DocuSigned by: David W. Hawkins — A9ED7524B8B8...

NORTH CAROLINA PROFESSIONAL SEAL 27812 ENGINEER DAVID W. HAWKINS

2/27/2015

STATE OF NORTH CAROLINA
DEPARTMENT OF TRANSPORTATION
RALEIGH

SLOPE PROTECTION DETAILS

HNTB NORTH CAROLINA, P.C.
License No. C-1554
343 E. Six Forks Rd., Suite 200, Raleigh, N.C. 27609

DRAWN BY M. WRIGHT DATE 8/14
CHECKED BY P. BARBER DATE 9/14

DWG. NO. 34

REVISIONS								SHEET NO.
NO.	BY:	DATE:	NO.	BY:	DATE:			S-53
1			3					TOTAL SHEETS
2			4					54