DocuSign Envelope ID: 153C192D-1E9A-4E98-B9EB-8385D0D9F646

TIP NO.	SHEET NO.
R-2915B	PMP-10

APPROVED: DocuSigned by: Joseph Kopaskie 9CD6EAEF80A54FA...

DATE: 5/27/2015

SEAL

NORTH CAROLINA PROFESSIONAL SEAL 029669 ENGINEER JOSEPH B. KOPASKIE

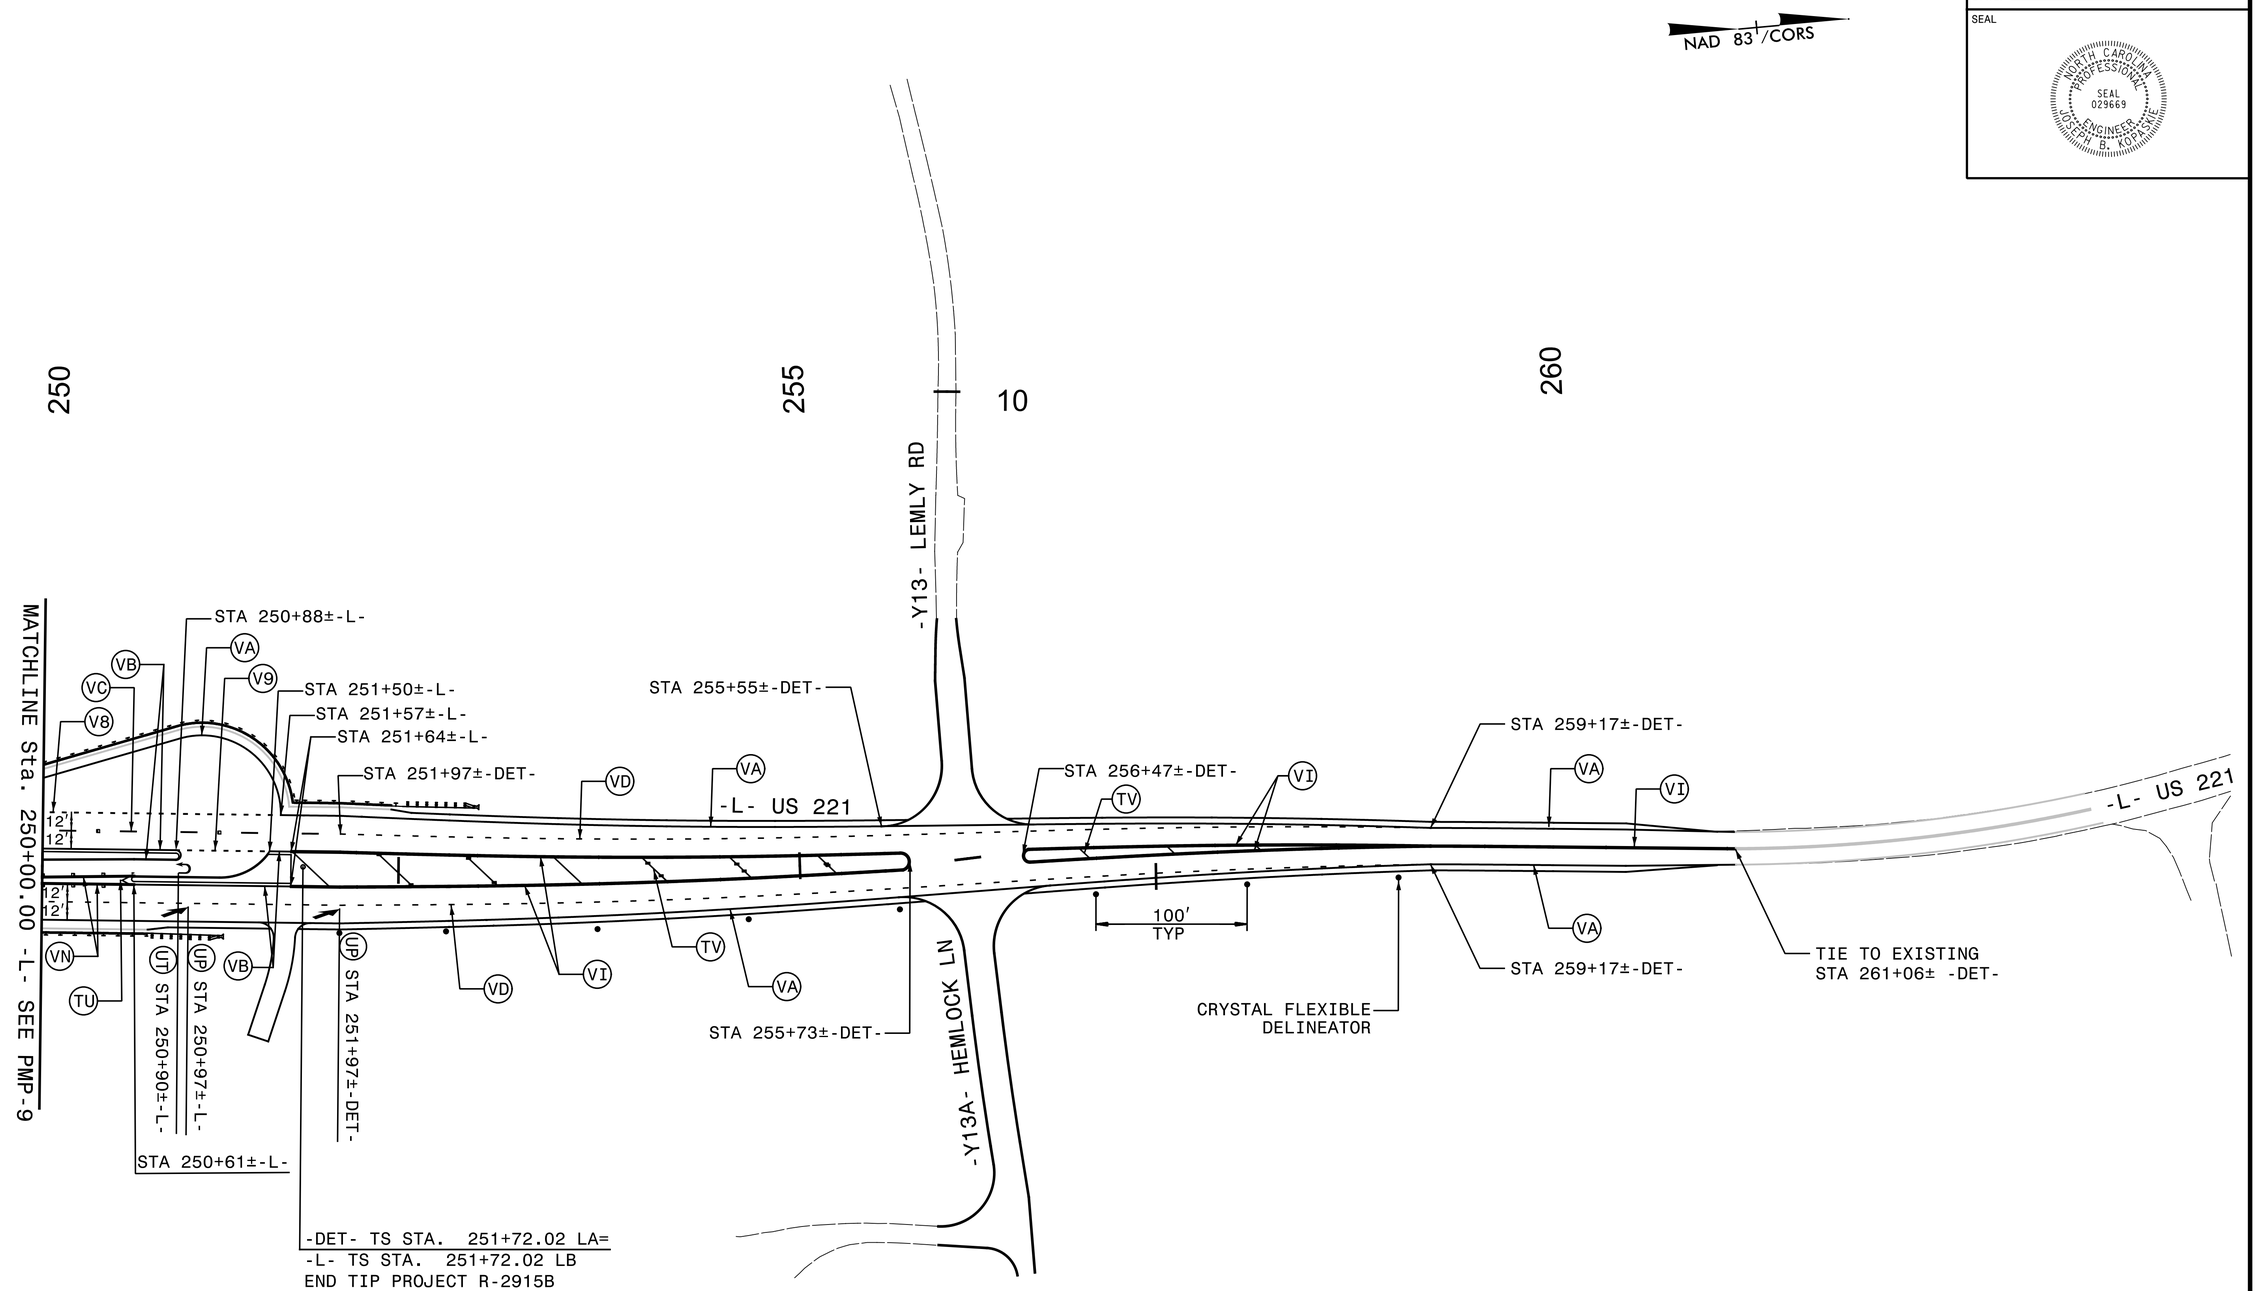

PAVEMENT MARKING DETAIL

5/13/2015
G:\Transportation\TR13.017.00 NCDOT 2012 Traffic LSA\TR13.017.07 (R-2915B Signing & PMP)\Pavement Marking\PM-10.dgn
jwiles