PROJECT REFERENCE NO.	SHEET NO.
R-2915B	EC-12/CONST 12
R/W SHEET NO.	
ROADWAY DESIGN ENGINEER	HYDRAULICS ENGINEER

CDM Smith — Camp Dresser & McKee, 5400 Glenwood Avenue, Suite 300, Raleigh, NC 27612-3228, NC COA No. F-0412

SUNGATE DESIGN GROUP, P.A., 915 JONES FRANKLIN ROAD, RALEIGH, NORTH CAROLINA 27606, NC COA No. C-0890

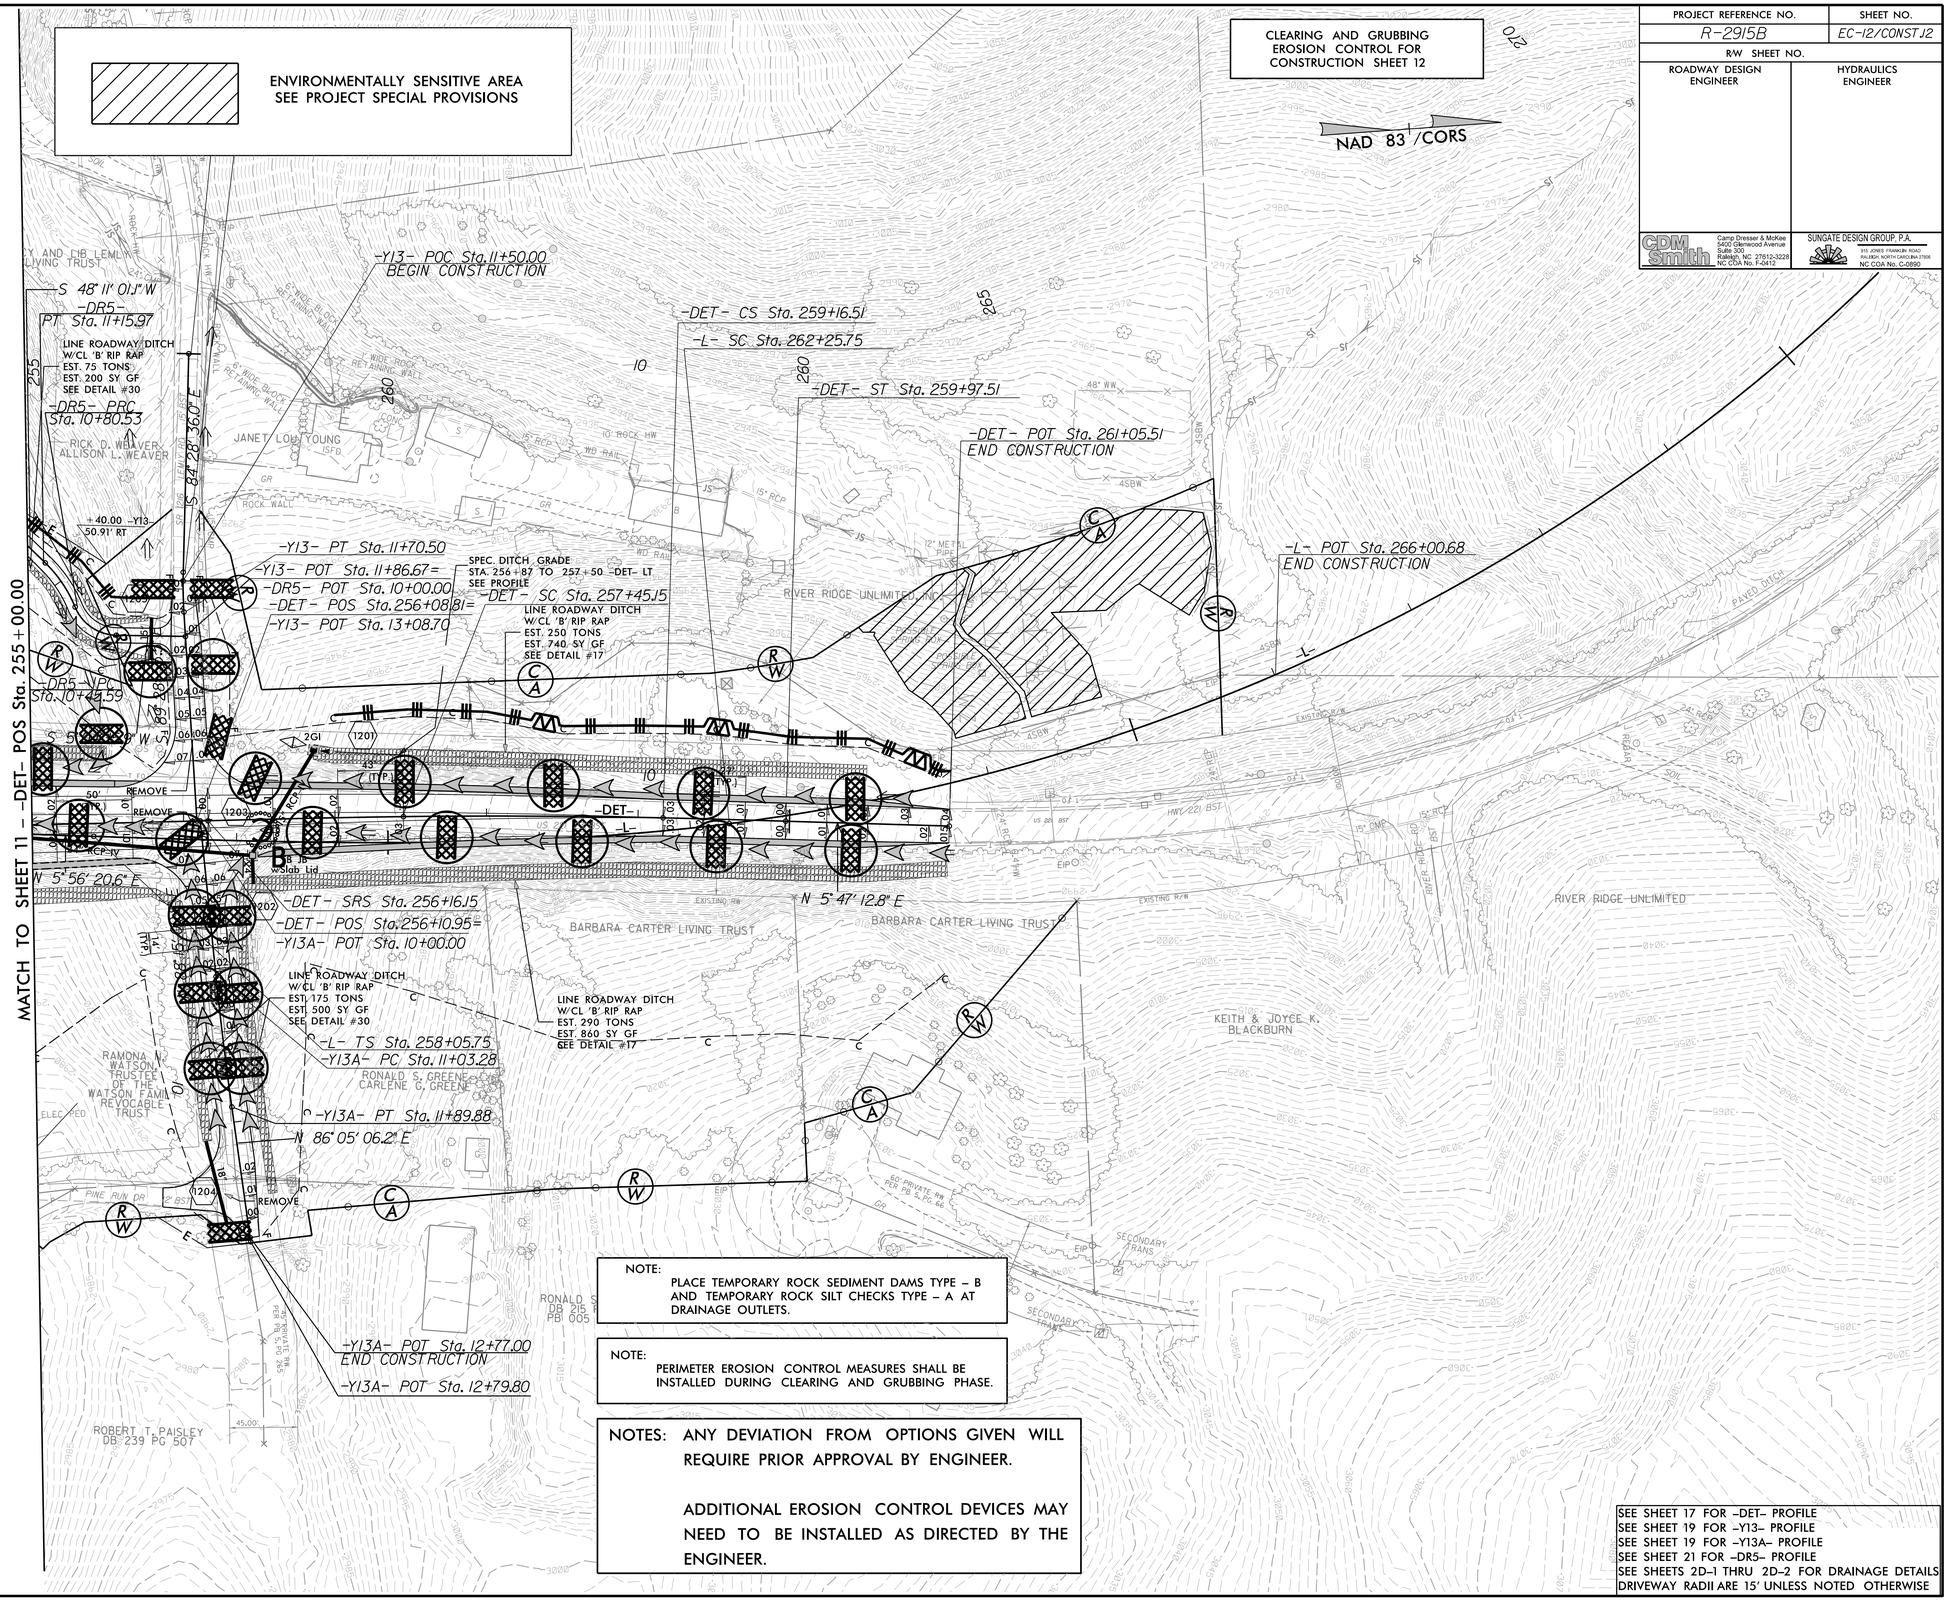

NOTE:
PLACE TEMPORARY ROCK SEDIMENT DAMS TYPE – B AND TEMPORARY ROCK SILT CHECKS TYPE – A AT DRAINAGE OUTLETS.

NOTE:
PERIMETER EROSION CONTROL MEASURES SHALL BE INSTALLED DURING CLEARING AND GRUBBING PHASE.

NOTES: ANY DEVIATION FROM OPTIONS GIVEN WILL REQUIRE PRIOR APPROVAL BY ENGINEER.

ADDITIONAL EROSION CONTROL DEVICES MAY NEED TO BE INSTALLED AS DIRECTED BY THE ENGINEER.

SEE SHEET 17 FOR –DET– PROFILE
SEE SHEET 19 FOR –Y13– PROFILE
SEE SHEET 19 FOR –Y13A– PROFILE
SEE SHEET 21 FOR –DR5– PROFILE
SEE SHEETS 2D-1 THRU 2D-2 FOR DRAINAGE DETAILS
DRIVEWAY RADII ARE 15' UNLESS NOTED OTHERWISE