PROJECT REFERENCE NO.	SHEET NO.
R-2915B	UO-7

UTILITIES BY OTHERS

NOTE:
ALL PROPOSED UTILITY WORK SHOWN ON THIS SHEET WILL BE DONE BY OTHERS

M A Engineering Consultants, Inc.
NC License: F-0160
598 East Chatham Street Suite 137 Cary, NC 27511
Phone: 919.297.0220 Fax: 919.297.0221

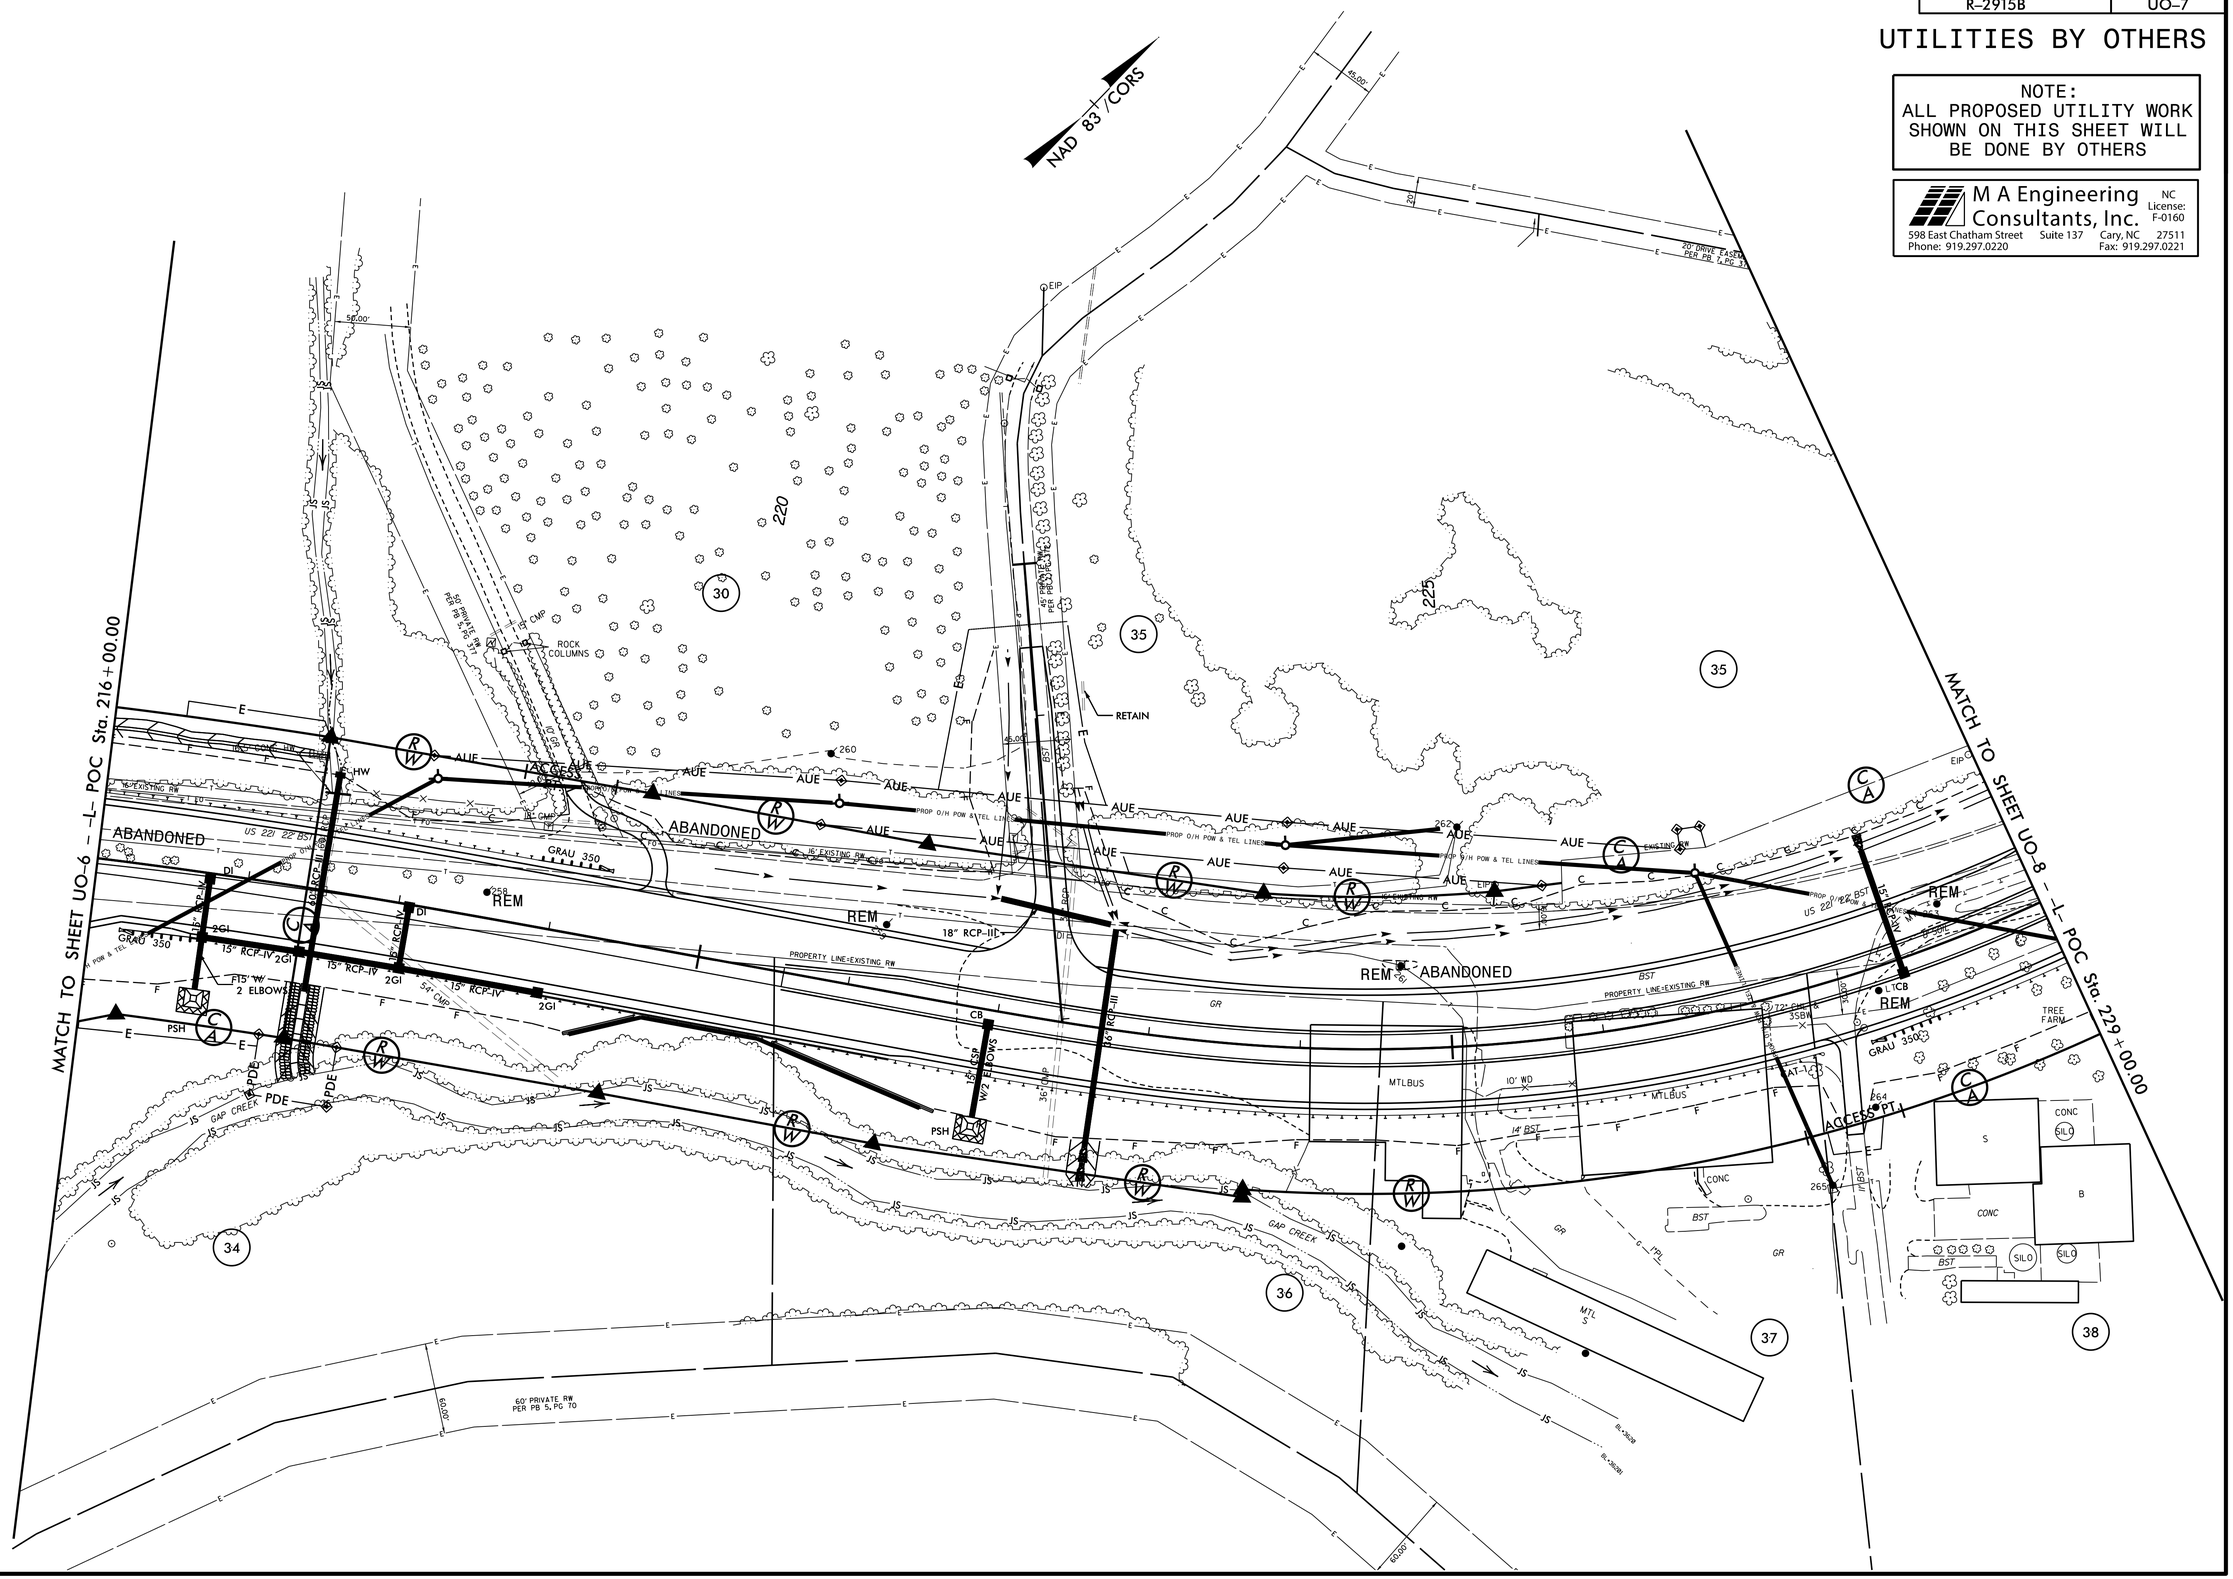

5/14/99
6/2/2015 1:28:19 PM
659\075\R-2915B\Utilities\Rdg_Ut\Proj\R2915B_UO_PSH_07.DGN