DocuSign Envelope ID: 7AD467FB-92BB-445E-9EC7-03E9F861C972

PROJECT REFERENCE NO.	SHEET NO.
R-2915A	10
R/W SHEET NO.	

ROADWAY DESIGN ENGINEER
NORTH CAROLINA PROFESSIONAL SEAL 26960 ENGINEER REECE O'K. SCHULER
Reece Schuler 7/23/2015
16634024C7824FC...

HYDRAULICS ENGINEER
NORTH CAROLINA PROFESSIONAL SEAL 036188 ENGINEER WILL J. WEATHERSBEE
Will Weatherspee 7/23/2015
DC2EEE7E2D6A480...

RS&H
IMPROVING YOUR WORLD
© 2012 REYNOLDS, SMITH AND HILLS INC.
RS&H Architects-Engineers-Planners, Inc.
1520 South Boulevard, Suite 200
Charlotte, NC 28203
Phone: 704-752-0610
NC License No. F-0493 www.rsandh.com

V&M Vaughn & Melton Consulting Engineers
Asheville, North Carolina 828-253-2796
Raleigh, NC 919-977-9455
Charlotte, NC 704-357-0488
Boone, NC 828-355-9933
Tri-Cities, TN 423-467-8451
Knoxville, TN 865-546-5800
Spartanburg, SC 864-574-4775
Charleston, SC 843-974-5650
Middlesboro, KY 606-248-6600
Atlanta, GA 770-627-3509
Copyright © 2006 Vaughn & Melton, Inc. All Rights Reserved

REVISIONS

-L- HORIZONTAL CURVE DATA

PIs Sta 81+73.03 Θs = 1° 37' 26.9" Ls = 216.00' LT = 144.01' ST = 72.01'	PI Sta 88+37.13 Δ = 17° 40' 01.4" (LT) D = 1° 30' 13.8" L = 1,174.81' T = 592.10' R = 3,810.00' SE = 04 RO = 1174.8	PIs Sta 94+91.84 Θs = 1° 37' 26.9" Ls = 216.00' LT = 144.01' ST = 72.01'
PIs Sta 100+20.16 Θs = 1° 35' 48.8" Ls = 216.00' LT = 144.01' ST = 72.01'	PI Sta 103+87.82 Δ = 8° 43' 36.2" (LT) D = 1° 28' 43.0" L = 590.20' T = 295.67' R = 3,875.00' SE = 04 RO = 590.2	PIs Sta 107+54.36 Θs = 1° 35' 48.8" Ls = 216.00' LT = 144.01' ST = 72.01'

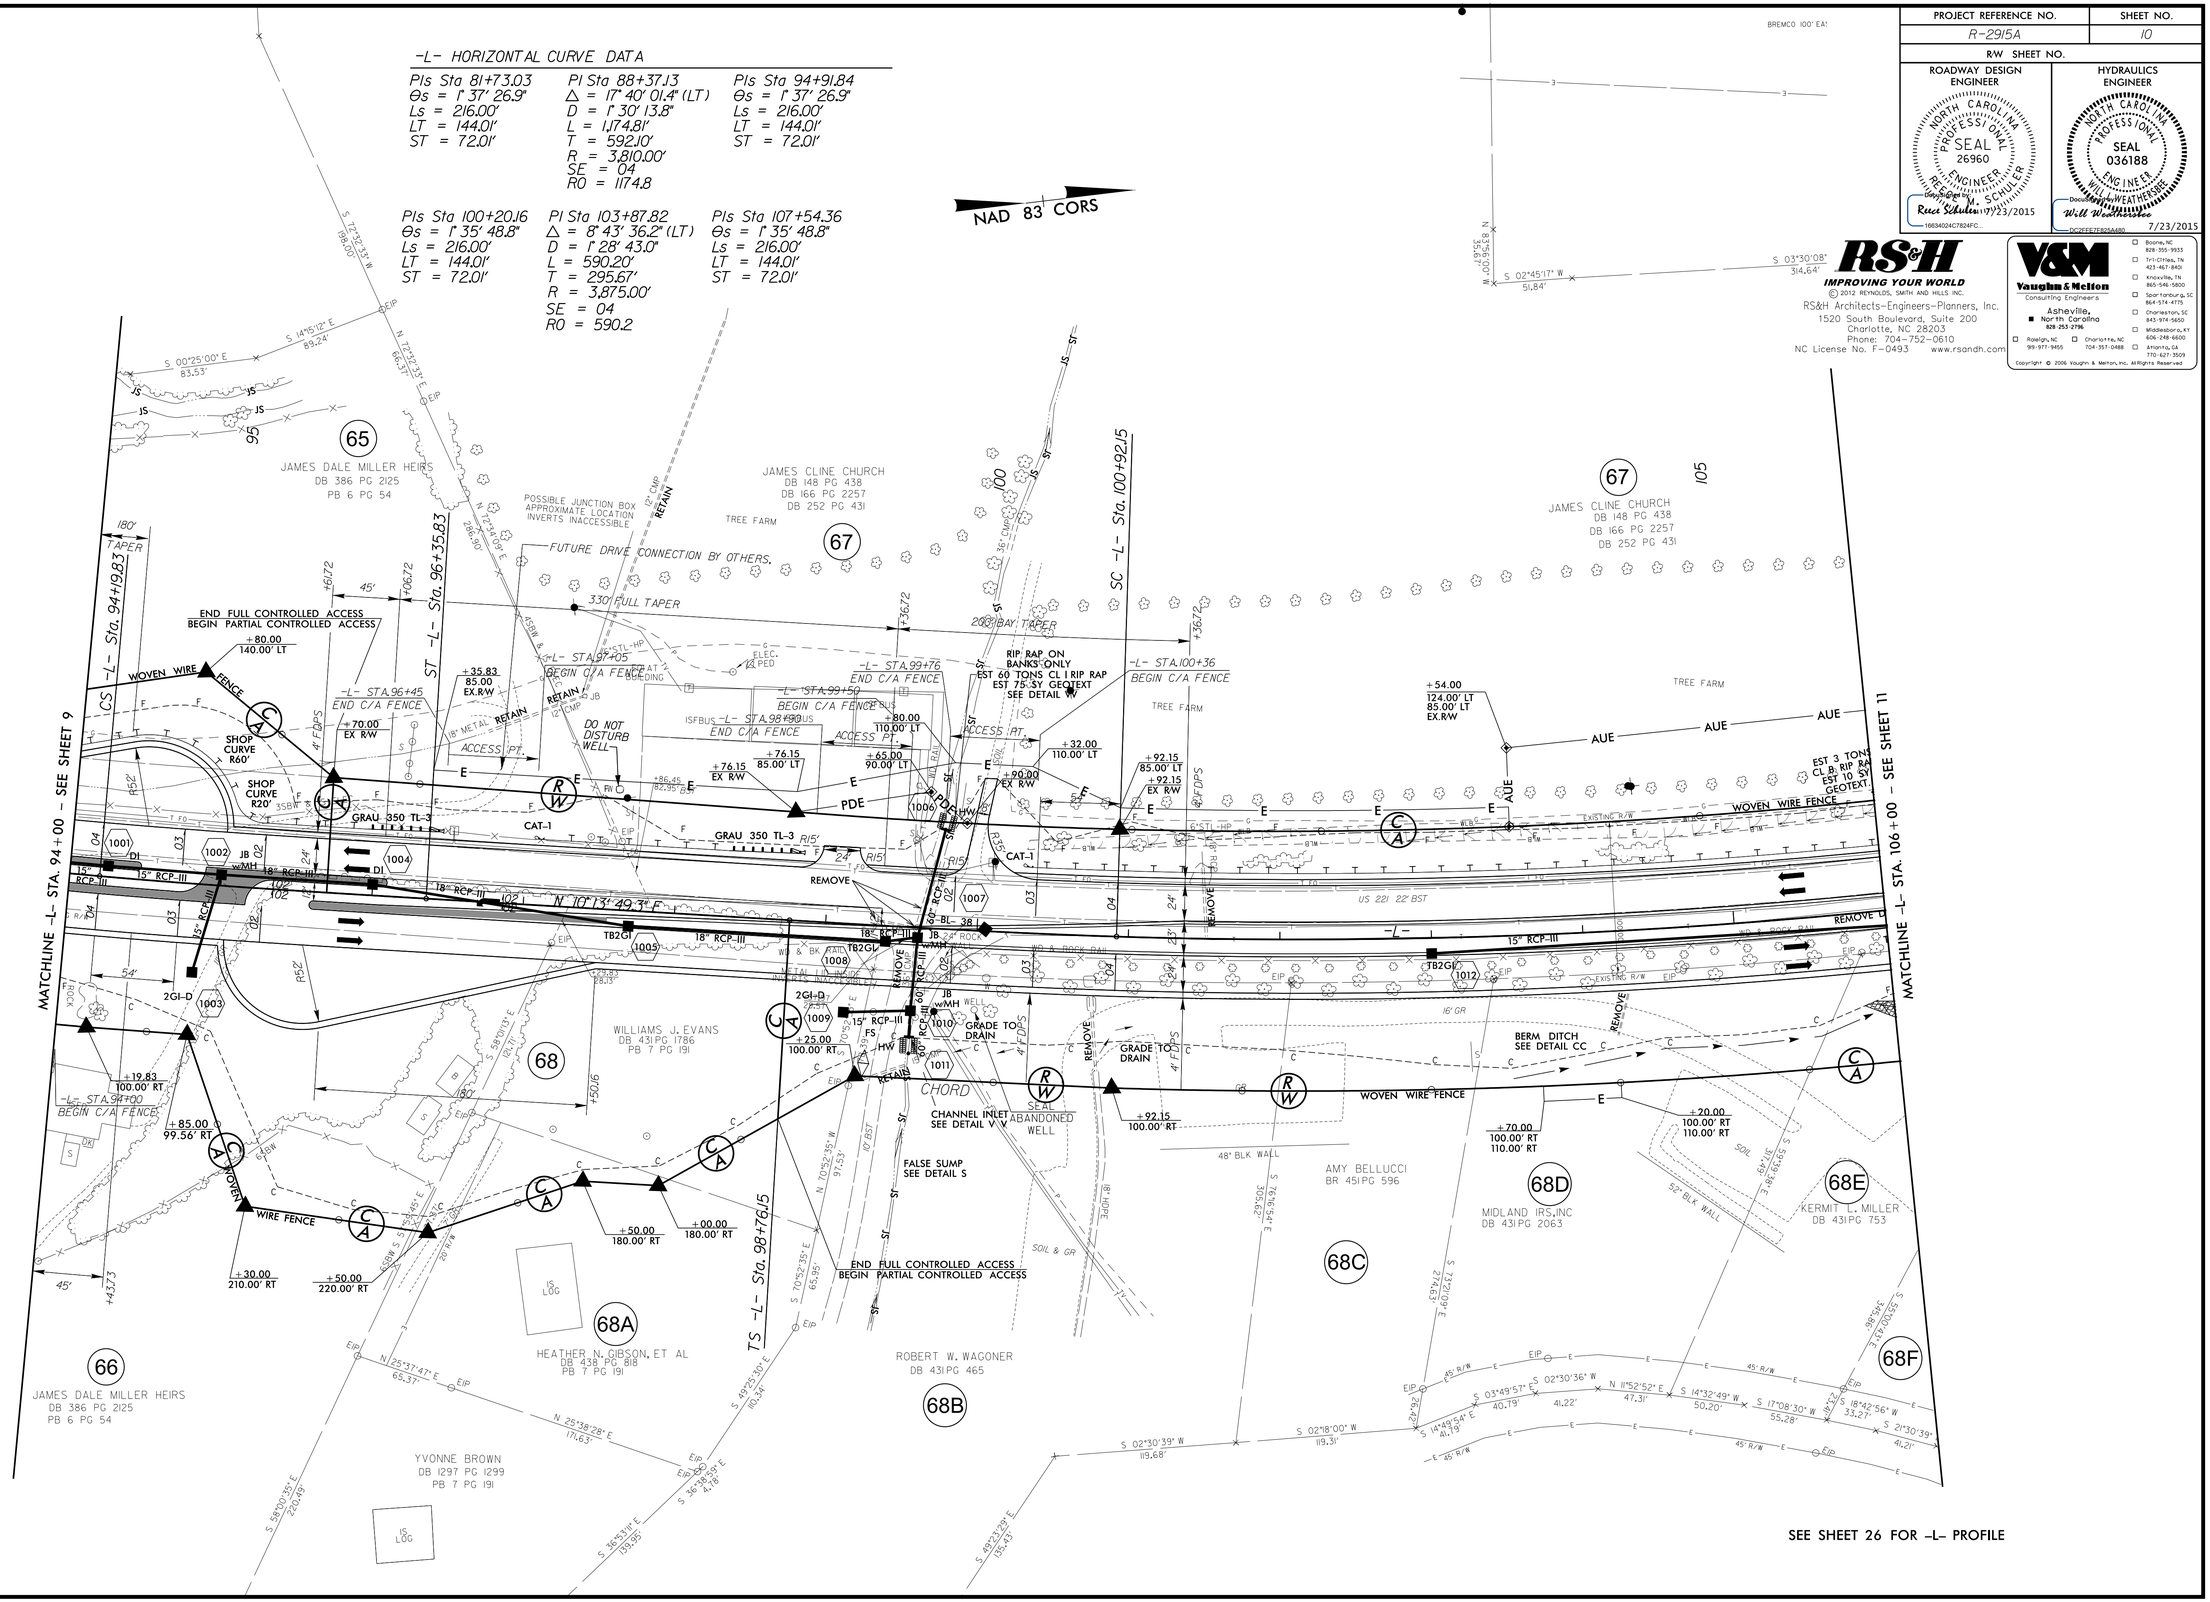

$FILE$
$DATE$