DocuSign Envelope ID: 63ACFC20-ADE0-4E50-B53D-378DC4AAFC6A

5/28/99

PROJECT REFERENCE NO.	SHEET NO.
R-2915A	41

ROADWAY DESIGN ENGINEER
NORTH CAROLINA PROFESSIONAL SEAL 26960 ENGINEER
Rebecca M. Schultz 7/23/2015
DocuSigned by: Rebecca M. Schultz
166340240C7824FC...

HYDRAULICS ENGINEER
NORTH CAROLINA PROFESSIONAL SEAL 036188 ENGINEER WILLIAM WEATHERBEE
DocuSigned by: William Weatherbee
DC2EEE7E3C5A4B0...
7/23/2015

RS&H
IMPROVING YOUR WORLD
© 2012 REYNOLDS, SMITH AND HILLS INC.
RS&H Architects-Engineers-Planners, Inc.
1520 South Boulevard, Suite 200
Charlotte, NC 28203
Phone: 704-752-0610
NC License No. F-0493 www.rsandh.com

V&M Vaughn & Melton Consulting Engineers
Asheville, North Carolina 828 253 2796
Raleigh, NC 919-977-9455 · Charlotte, NC 704-357-0488
Boone, NC 828-355-9935
Tri-Cities, TN 423-467-8401
Knoxville, TN 865-546-5800
Spartanburg, SC 864-574-4775
Charleston, SC 843-914-5650
Middlesboro, KY 606-248-6600
Atlanta, GA 770-621-3628
Copyright © 2006 Vaughn & Melton, Inc. All Rights Reserved

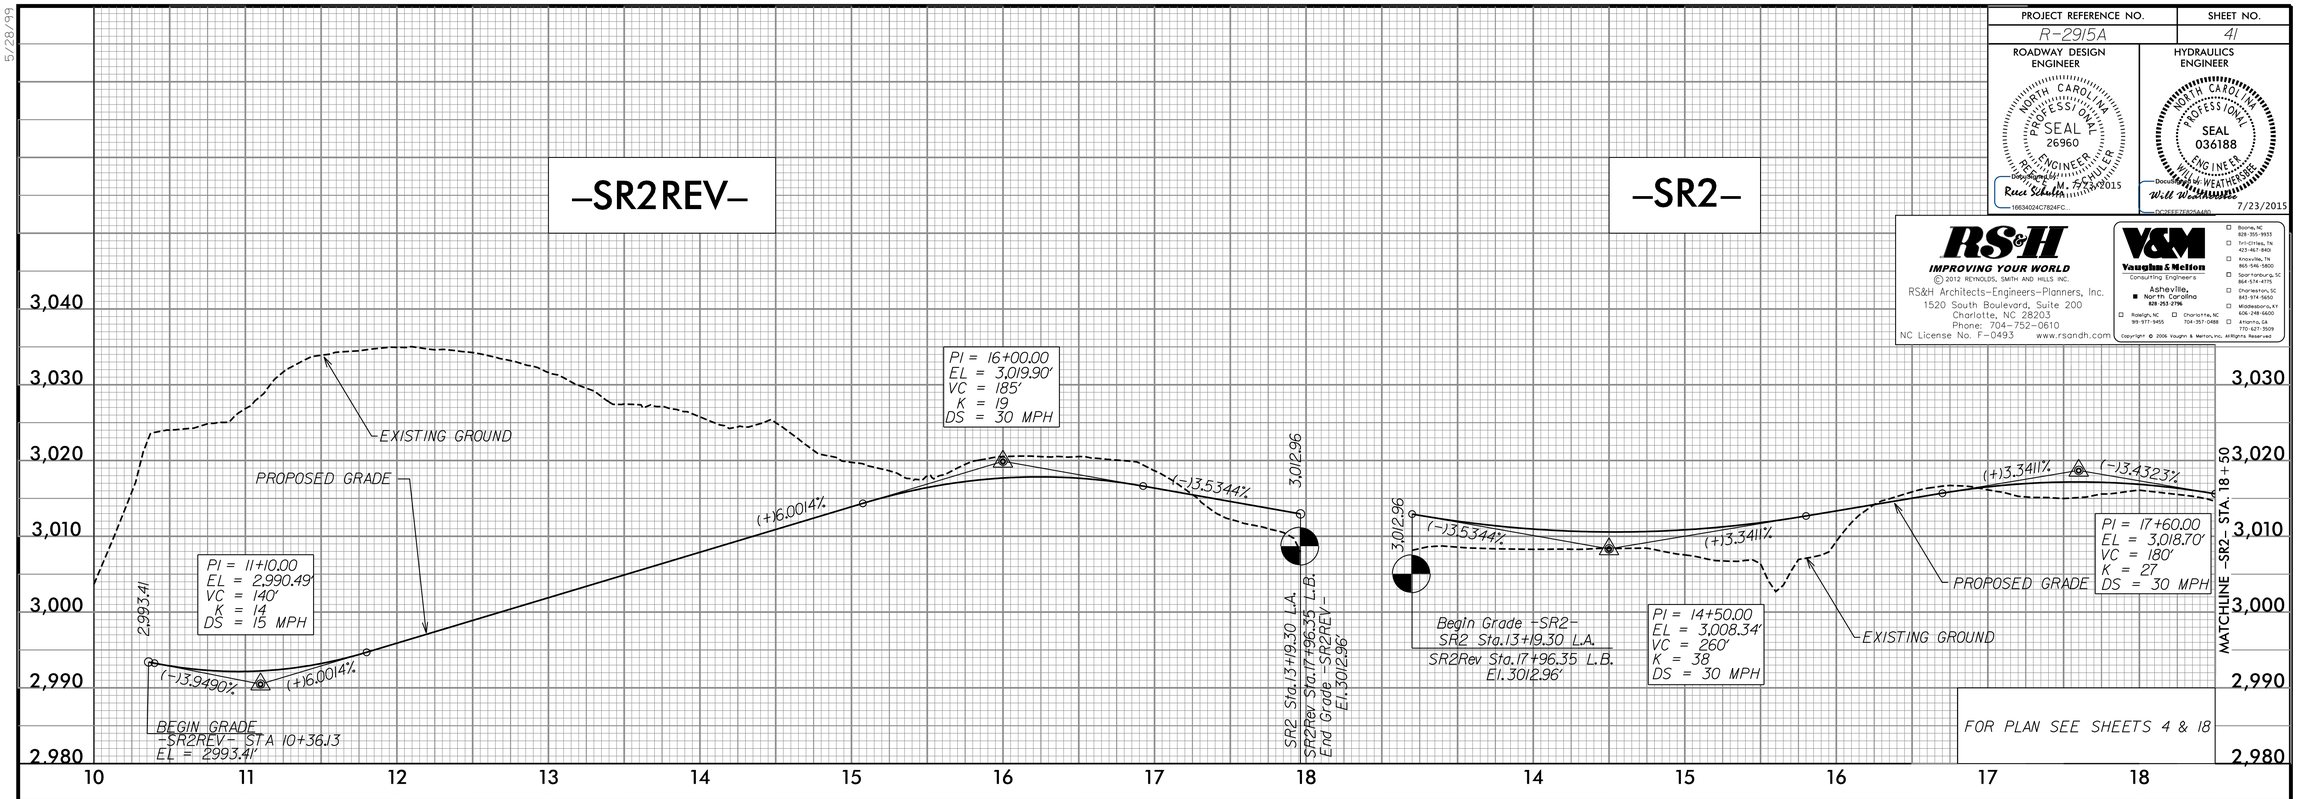

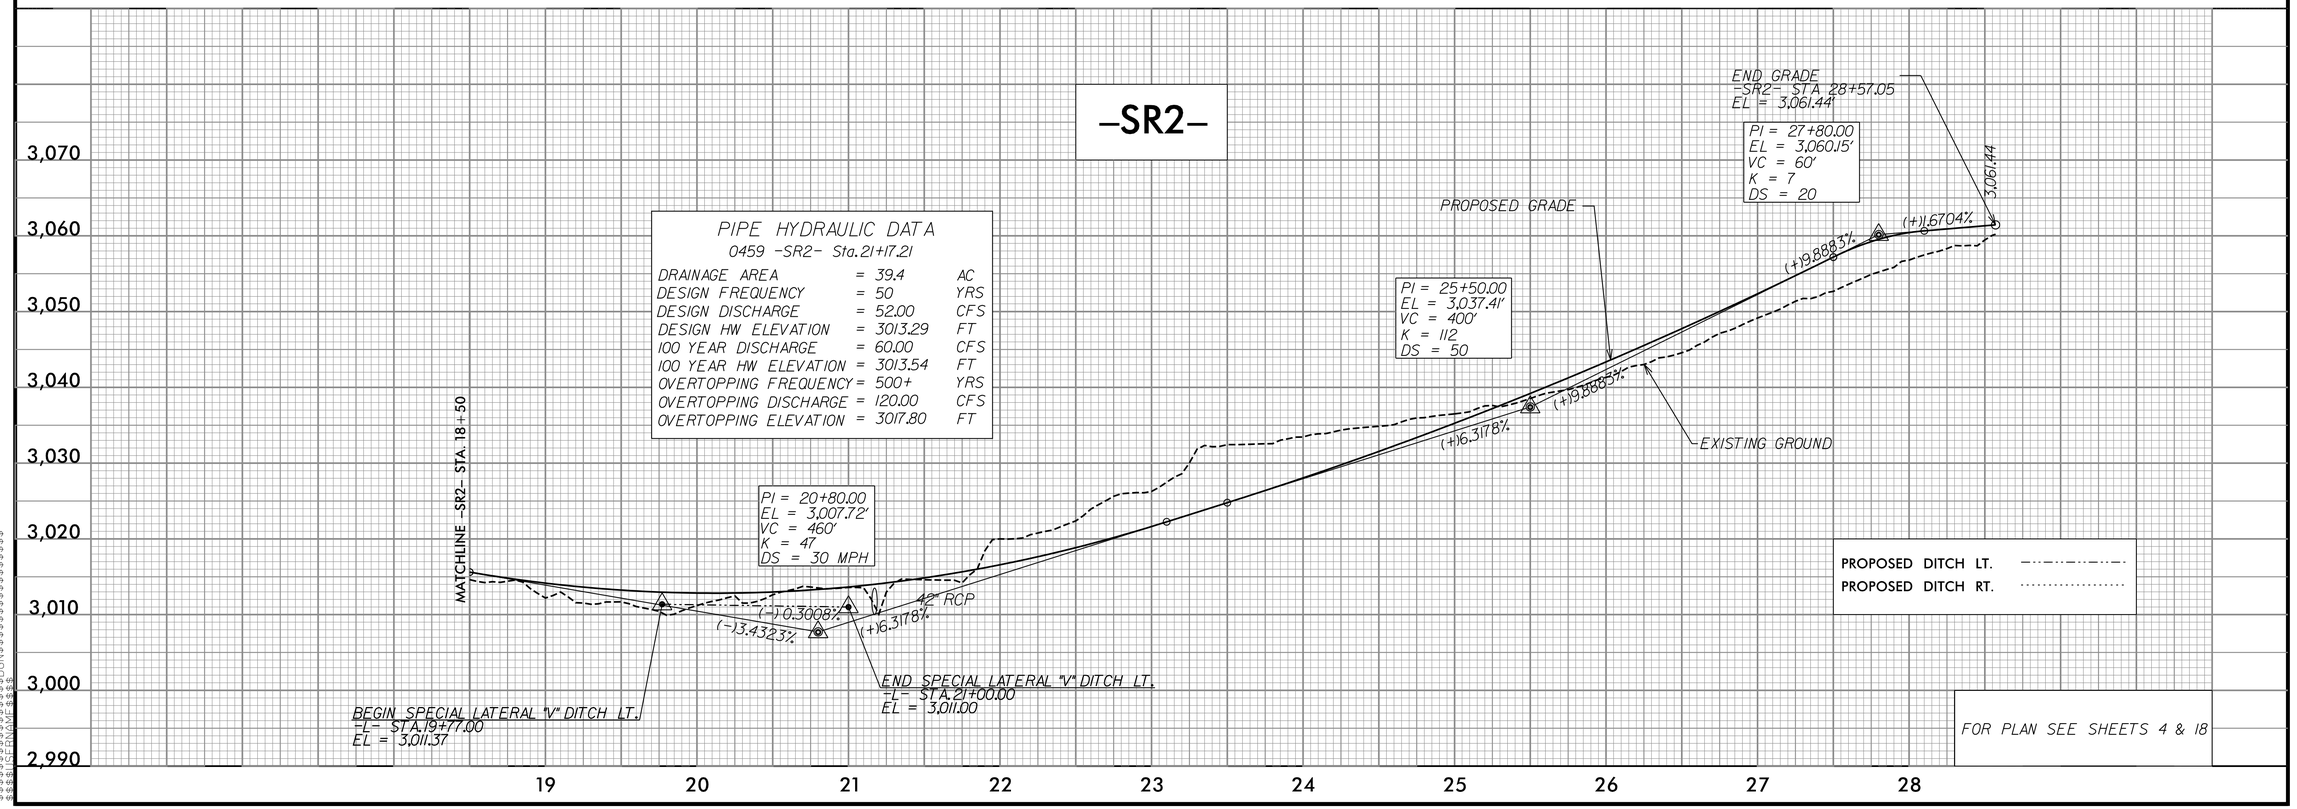

SYSTIME=$$$$ DGN=$$$$$$$$ DATE=$$$$$$$$ ROMEL=$$$$$$$$