DocuSign Envelope ID: 087FFE44-678F-499F-AEE9-CD5A5FFCD3A6

PROJ. REFERENCE NO.	SHEET NO.
R-2915A	TMP-19

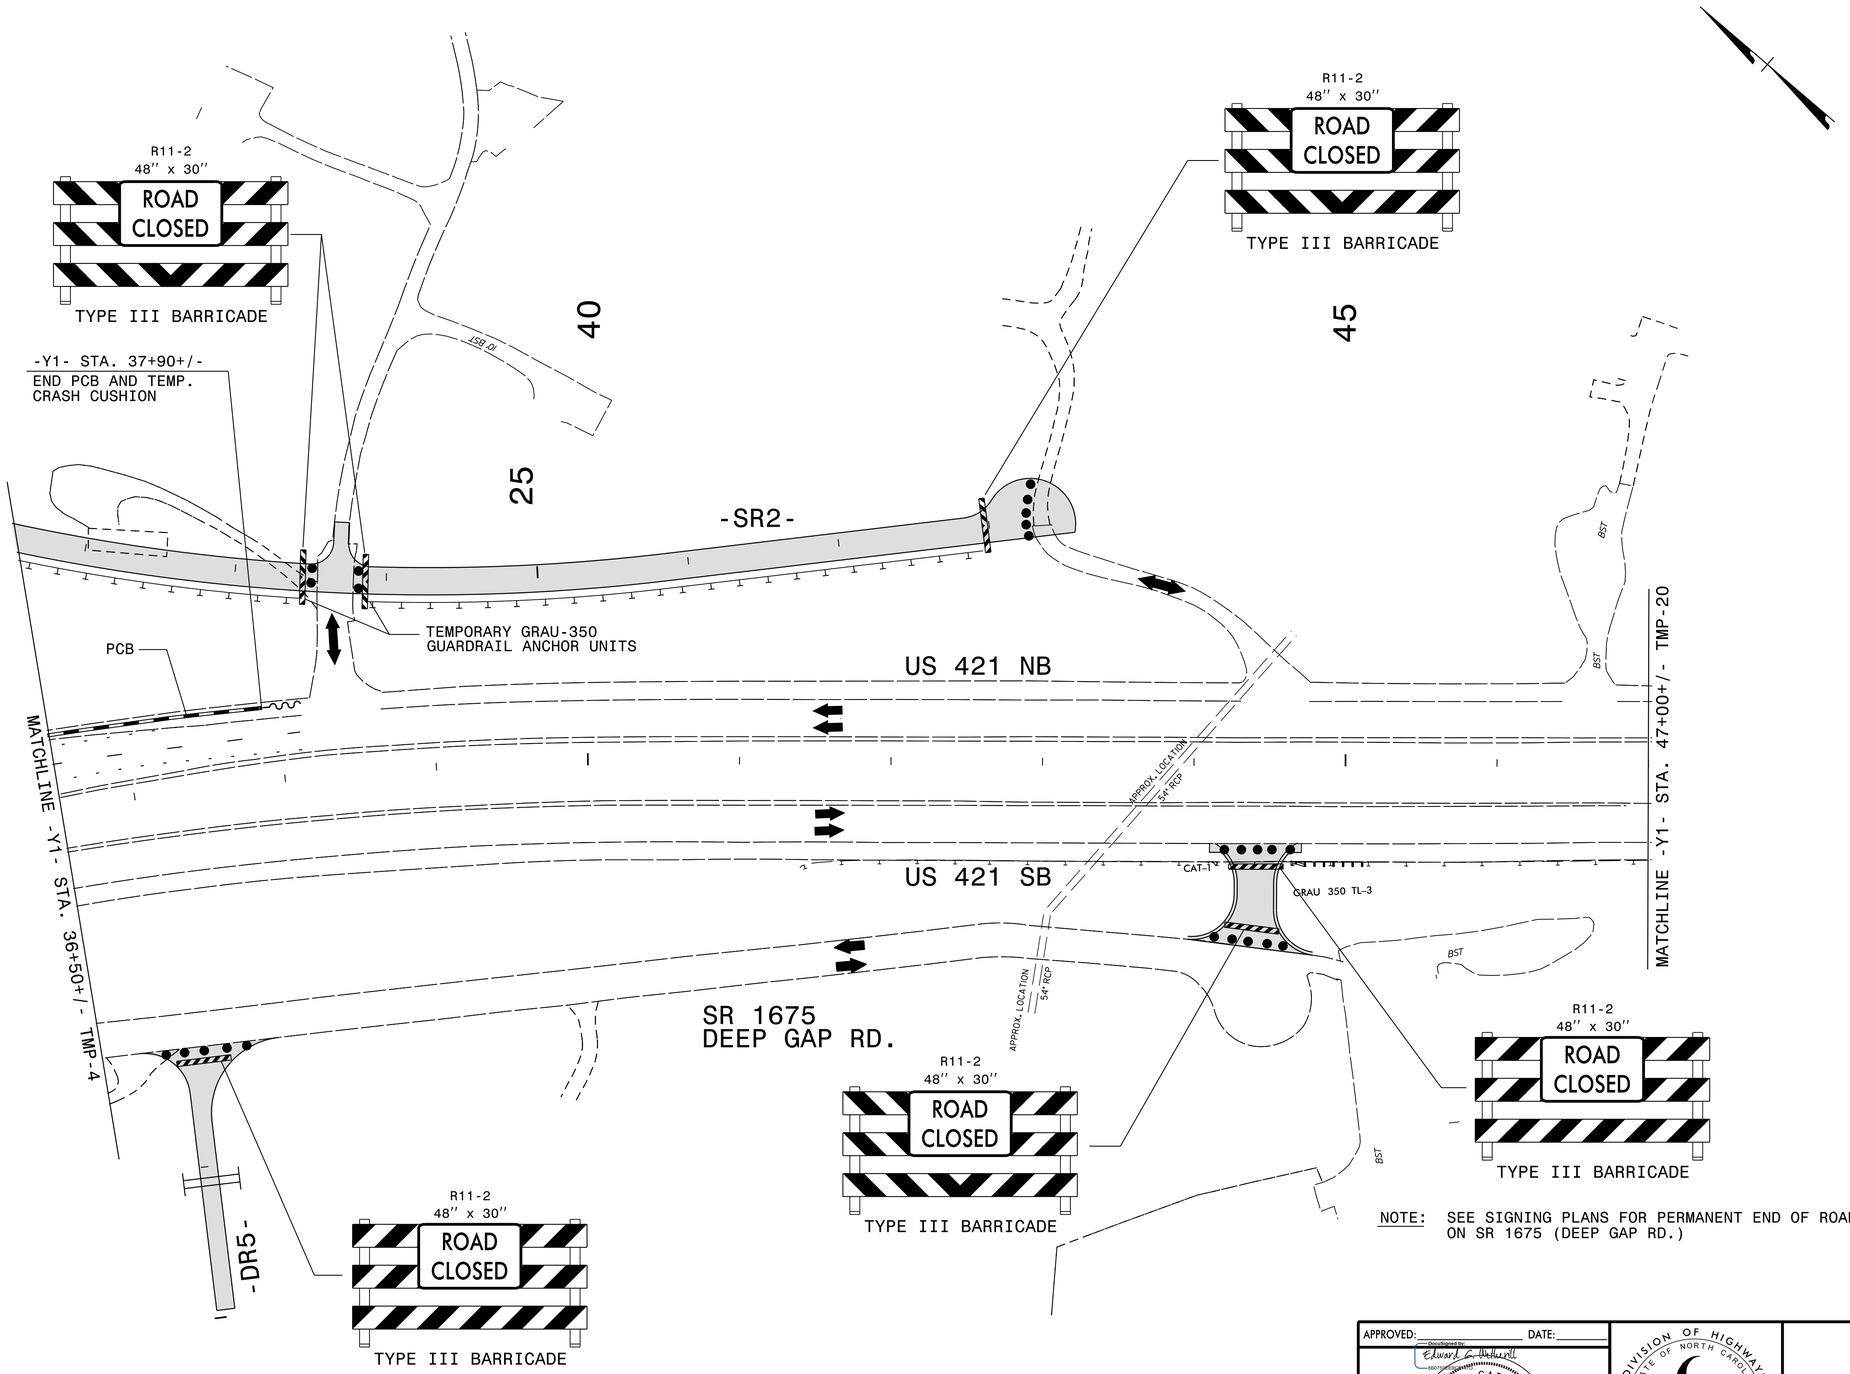

NOTE: SEE SIGNING PLANS FOR PERMANENT END OF ROAD SIGNING INSTALLATIONS ON SR 1675 (DEEP GAP RD.)

WETHERILL ENGINEERING
559 Jones Franklin Rd. Suite 164
Raleigh, N.C. 27606
License No. F-0377
Bus: 919 851 8077
Fax: 919 851 8107
TRANSPORTATION PLANNING/DESIGN - BRIDGE/STRUCTURE DESIGN
CIVIL/SITE DESIGN - GIS/GPS - CONSTRUCTION OBSERVATION

APPROVED: _____ DATE: _____

SEAL

NORTH CAROLINA PROFESSIONAL SEAL 10773 ENGINEER EDWARD G. WETHERILL

5/21/2015

DIVISION OF HIGHWAYS
STATE OF NORTH CAROLINA
DEPARTMENT OF TRANSPORTATION
WORK ZONE TRAFFIC CONTROL

PHASE I
TEMPORARY TRAFFIC CONTROL DETAIL

5/20/2015
8:14:22 AM
P:\2012\R-2915A\Traffic\TrafficControl\TCP\R2915A_TC_TCP_PSH_I9.dgn