DocuSign Envelope ID: BA82B75D-6070-45BA-AF7F-51CDFF9B04B4

PROJ. REFERENCE NO.	SHEET NO.
R-2915A	TMP-51

SECTION N′-N′

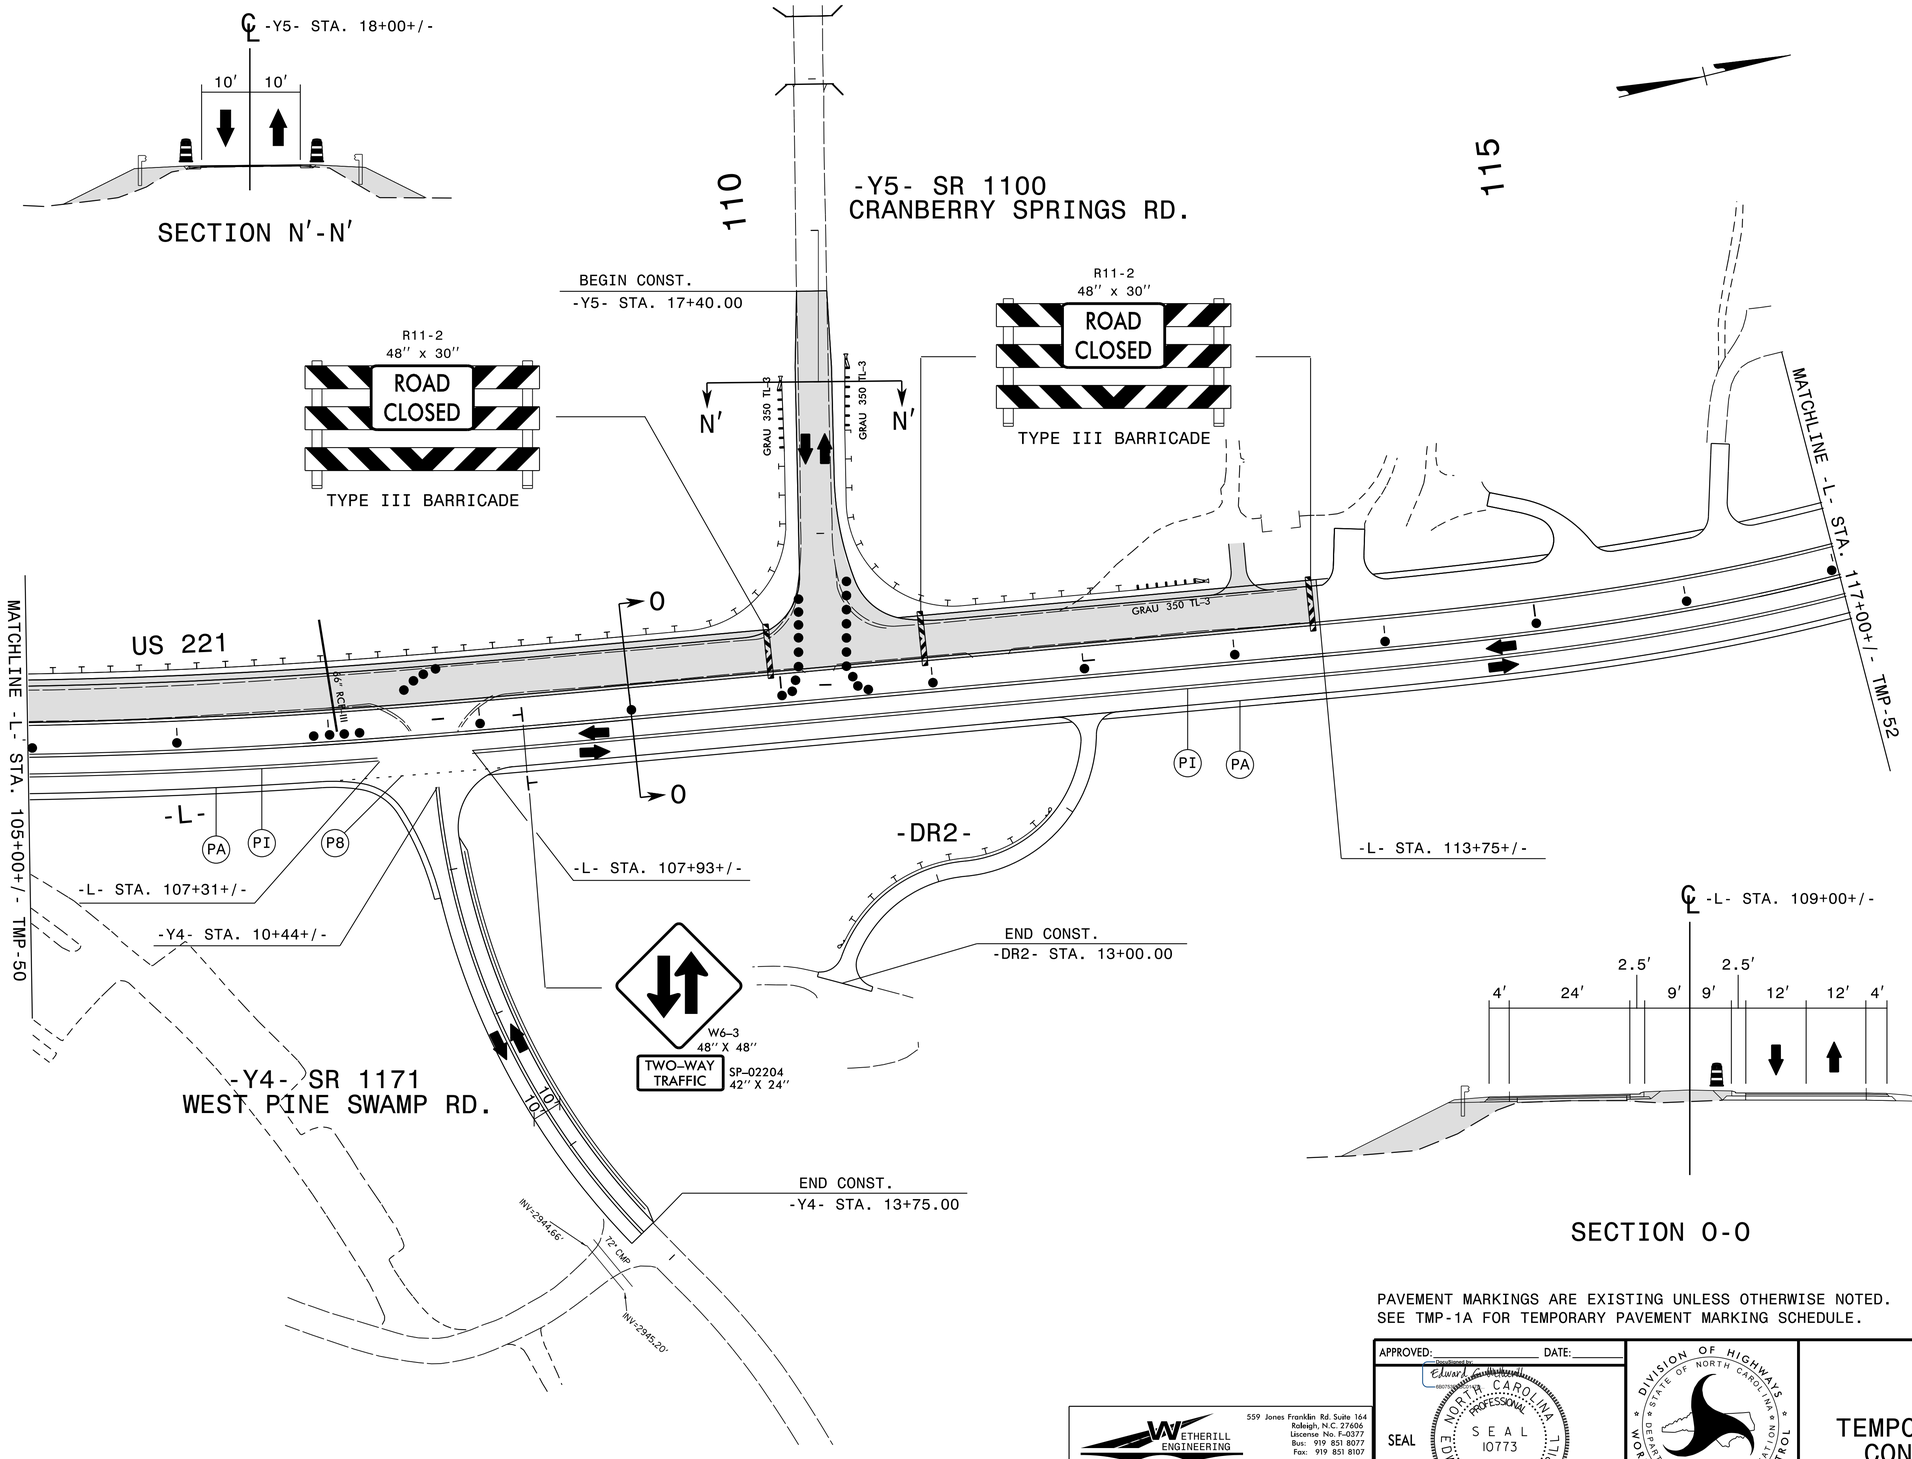

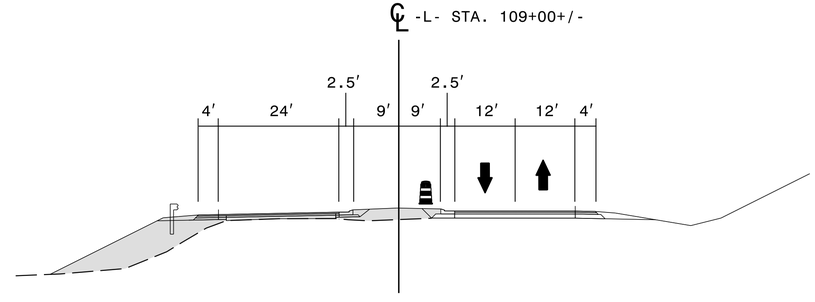

SECTION O-O

PAVEMENT MARKINGS ARE EXISTING UNLESS OTHERWISE NOTED.
SEE TMP-1A FOR TEMPORARY PAVEMENT MARKING SCHEDULE.

WETHERILL ENGINEERING
559 Jones Franklin Rd. Suite 164
Raleigh, N.C. 27606
License No. F-0377
Bus.: 919 851 8077
Fax: 919 851 8107
TRANSPORTATION PLANNING/DESIGN - BRIDGE/STRUCTURE DESIGN
CIVIL/SITE DESIGN - GIS/GPS - CONSTRUCTION OBSERVATION

APPROVED: _____ DATE: _____

Digitally signed by Edward Gray Wetherill
DN: cn=Edward Gray Wetherill, o=Wetherill Engineering, ou=Principal, email=ewetherill@wetherillengineering.com, c=US
Date: 2015.05.20 08:58:58 -04'00'

SEAL
NORTH CAROLINA PROFESSIONAL SEAL 10773 ENGINEER EDWARD G. WETHERILL
5/20/2015

DIVISION OF HIGHWAYS
STATE OF NORTH CAROLINA
DEPARTMENT OF TRANSPORTATION
WORK ZONE TRAFFIC CONTROL

PHASE III TEMPORARY TRAFFIC CONTROL DETAIL

5/20/2015
8:41:58 AM
P:\2012\R-2915A\Traffic\TrafficControl\TCP\R2915A_TC_TCP_PSH_51.dgn