DocuSign Envelope ID: BA82B75D-6070-45BA-AF7F-51CDFF9B04B4

PROJ. REFERENCE NO.	SHEET NO.
R-2915A	TMP-81

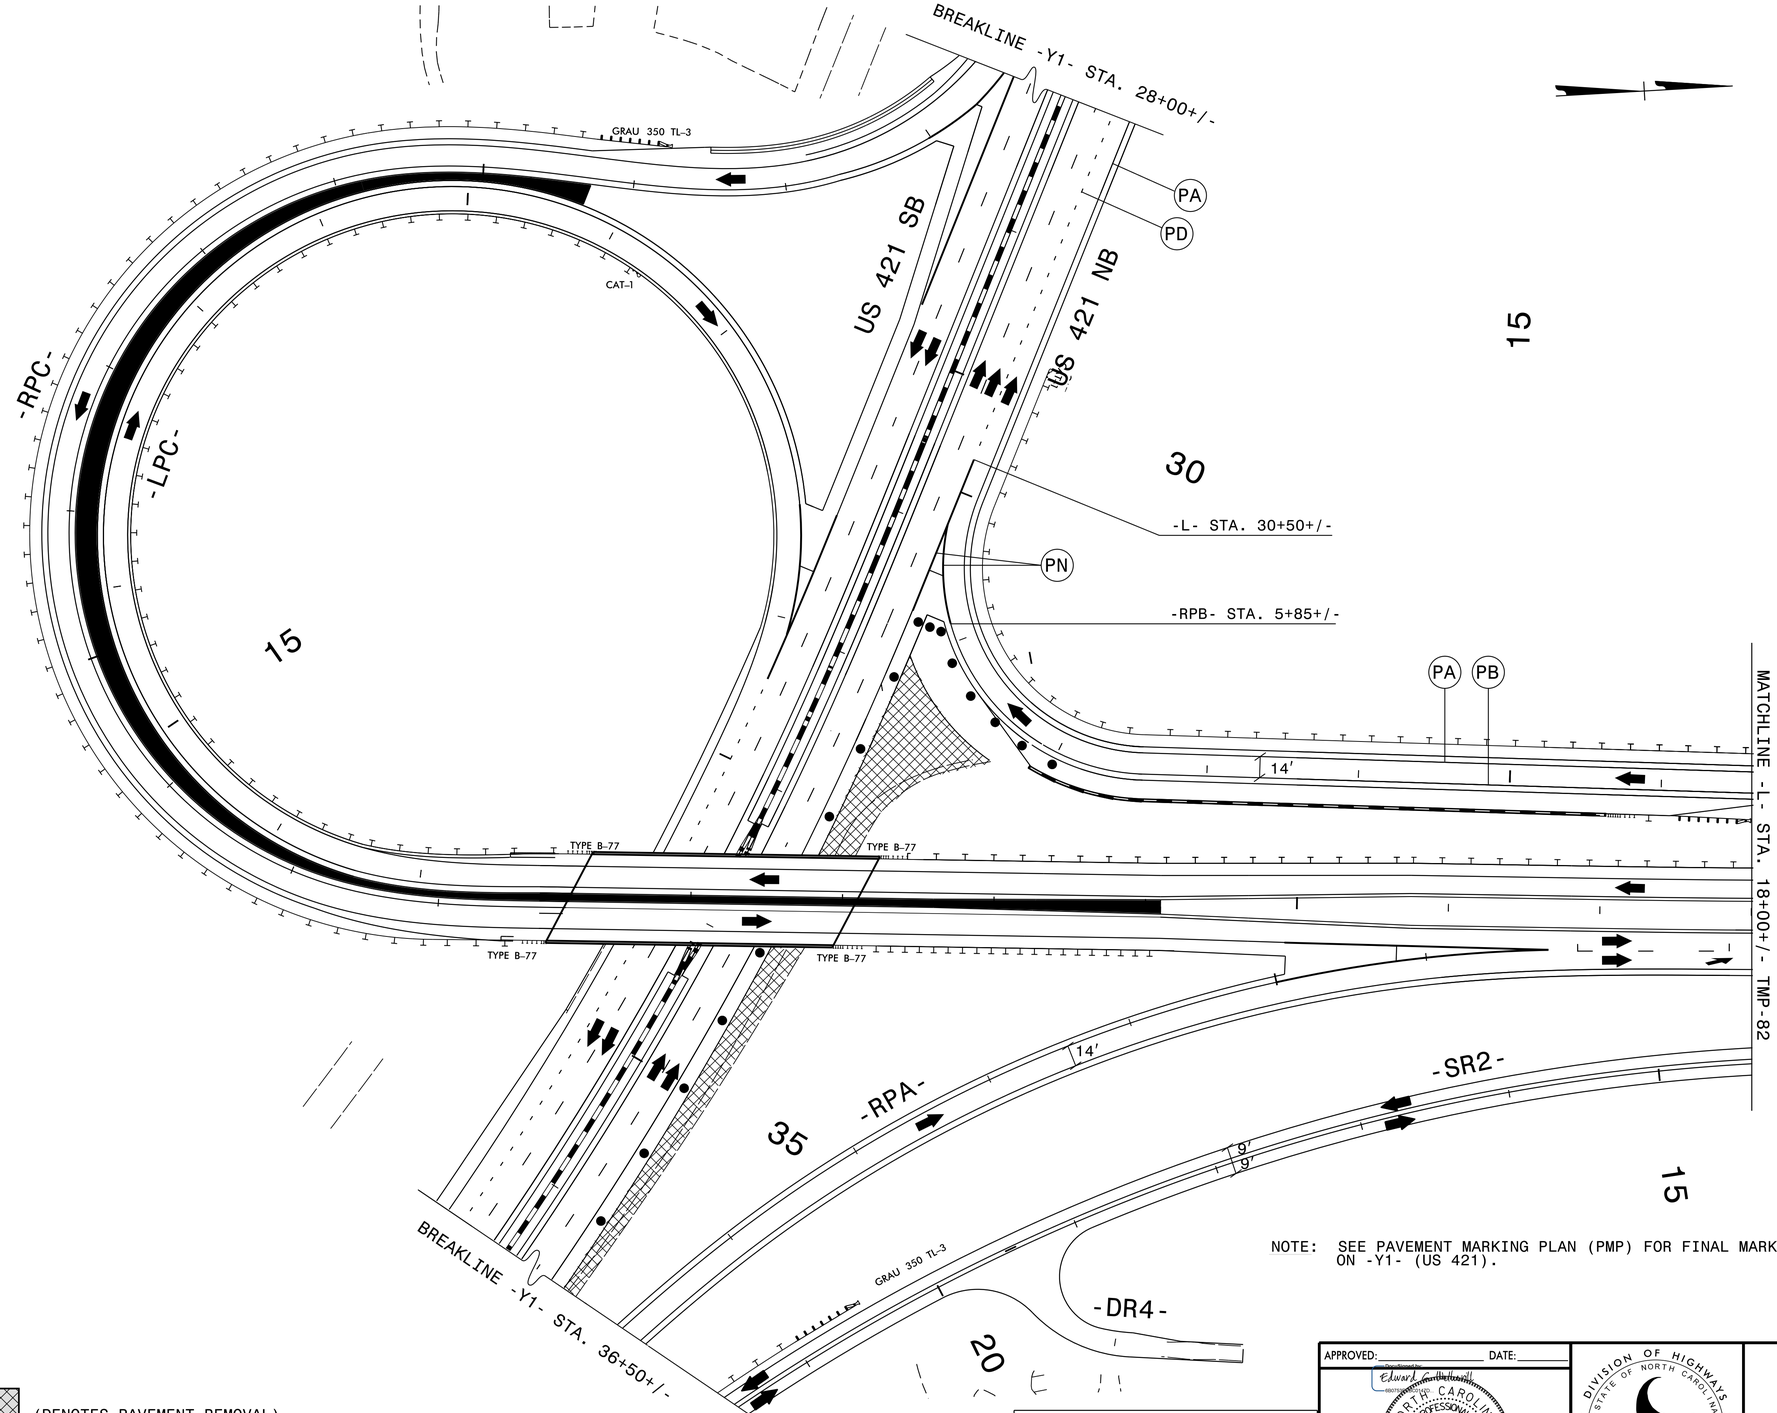

NOTE: SEE PAVEMENT MARKING PLAN (PMP) FOR FINAL MARKING AND SYMBOL PLACEMENT ON -Y1- (US 421).

(DENOTES PAVEMENT REMOVAL)

ETHERILL ENGINEERING
559 Jones Franklin Rd. Suite 164
Raleigh, N.C. 27606
License No. F-0377
Bus: 919 851 8077
Fax: 919 851 8107
TRANSPORTATION PLANNING/DESIGN - BRIDGE/STRUCTURE DESIGN
CIVIL/SITE DESIGN - GIS/GPS - CONSTRUCTION OBSERVATION

APPROVED: _____ DATE: _____

SEAL

NORTH CAROLINA PROFESSIONAL SEAL 10773 ENGINEER EDWARD G. WETHERILL

5/20/2015

DIVISION OF HIGHWAYS · STATE OF NORTH CAROLINA · DEPARTMENT OF TRANSPORTATION · WORK ZONE TRAFFIC CONTROL

PHASE V TEMPORARY TRAFFIC CONTROL DETAIL

5/20/2015
3:00:01 AM
P:\2012\R-2915A\Traffic\TrafficControl\TCP\R2915A_TC_TCP_PSH_8u.dgn