PROJECT REFERENCE NO.	SHEET NO.
R-2915A	EC-23/CONST.08
R/W SHEET NO.	
ROADWAY DESIGN ENGINEER	HYDRAULICS ENGINEER

INSTALL MATTING FOR EROSION CONTROL ON SLOPES AS WORK ALLOWS:
STA 67+00 to STA 77+00 -L- LT
STA 79+00 to STA 81+00 -L- LT

INSTALL MATTING FOR EROSION CONTROL IN THE PROPOSED DITCH LINE.

RS&H
IMPROVING YOUR WORLD
© 2012 REYNOLDS, SMITH AND HILLS INC.
RS&H Architects-Engineers-Planners, Inc.
1520 South Boulevard, Suite 200
Charlotte, NC 28203
Phone: 704-752-0610
NC License No. F-0493 www.rsandh.com

V&M
Vaughn & Melton
Consulting Engineers
Asheville, North Carolina 828-253-2796
Raleigh, NC 919-977-9455
Charlotte, NC 704-357-0488
Boone, NC 828-355-9933
Tri-Cities, TN 423-467-8401
Knoxville, TN 865-546-5800
Spartanburg, SC 864-574-4775
Charleston, SC 843-974-5650
Middlesboro, KY 606-248-6600
Atlanta, GA 770-627-3509
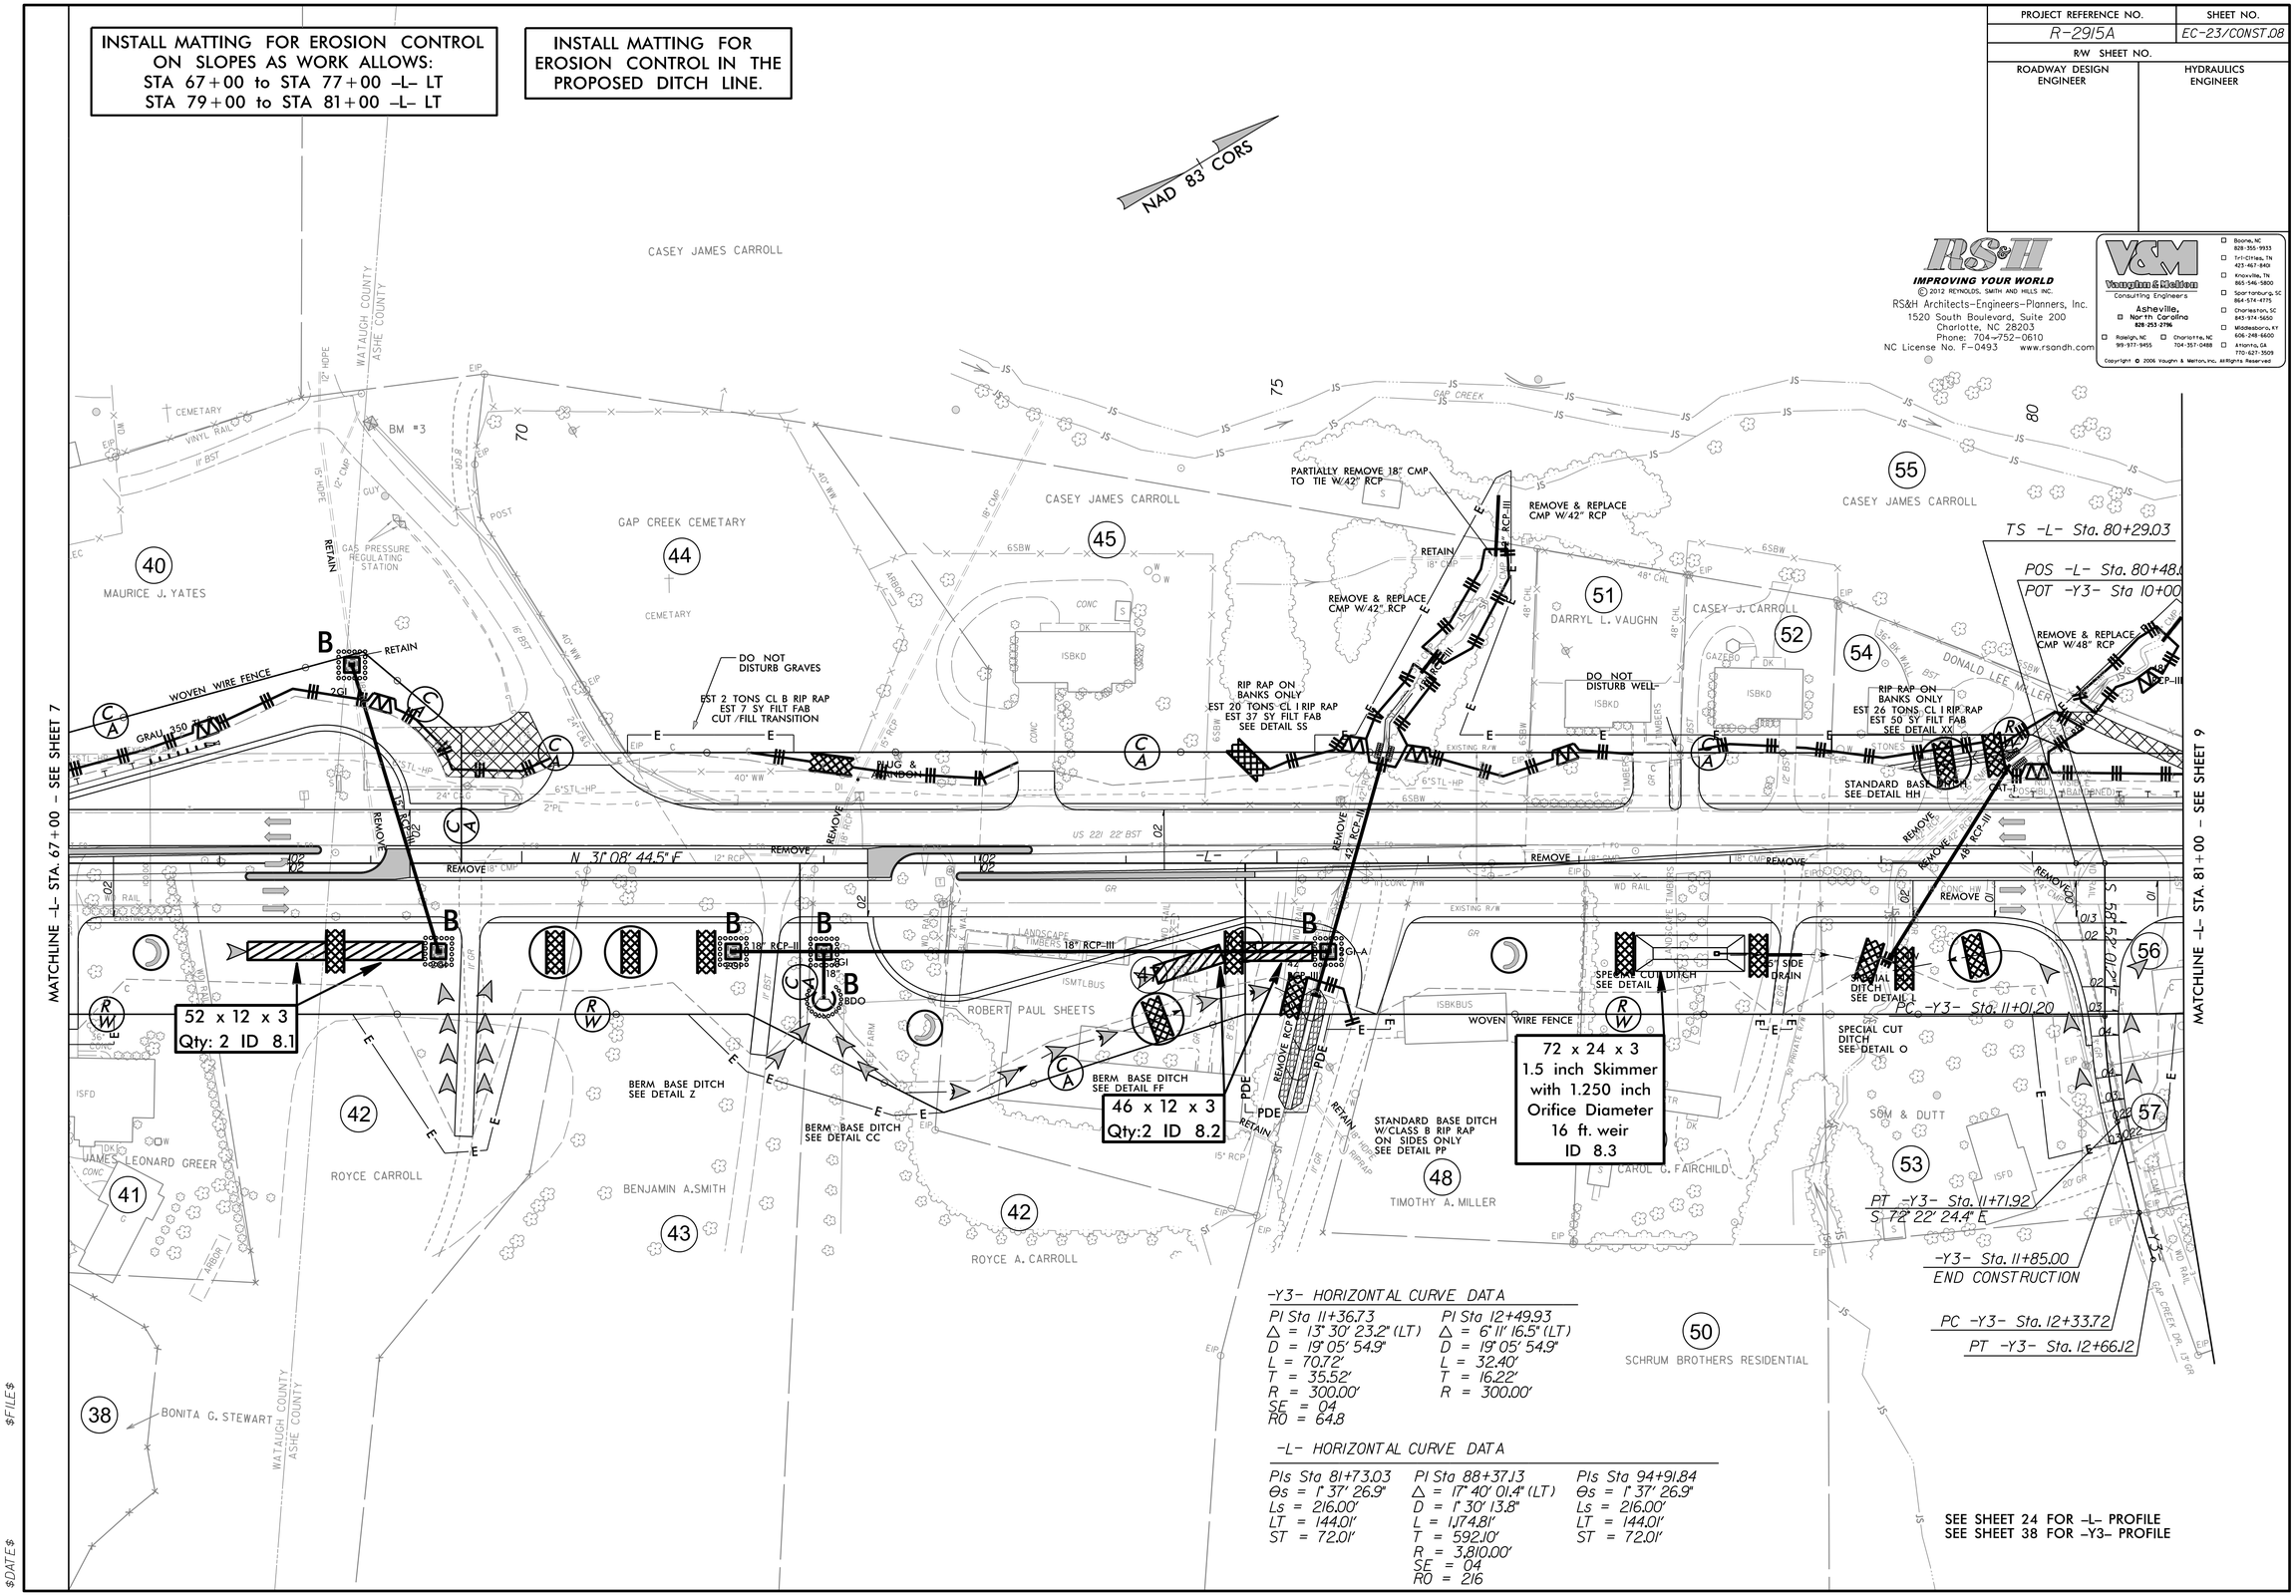
Copyright © 2006 Vaughn & Melton, Inc. All Rights Reserved