DocuSign Envelope ID: 3B911A5F-74C2-4563-AB37-1620714CE679

5/14/99

PROJECT REFERENCE NO.	SHEET NO.
R-2915A	UC-22
DESIGNED BY: SAG	
DRAWN BY: SAG	
CHECKED BY: KCZ	
APPROVED BY: KCZ	
REVISED:	
NORTH CAROLINA DEPARTMENT OF TRANSPORTATION	
UTILITIES ENGINEERING SEC. PHONE:(919)707-6690 FAX:(919)250-4151	UTILITY CONSTRUCTION PLANS ONLY

NORTH CAROLINA PROFESSIONAL SEAL 027661 ENGINEER KEVIN C. ZOES 5/29/2015

UTILITY CONSTRUCTION

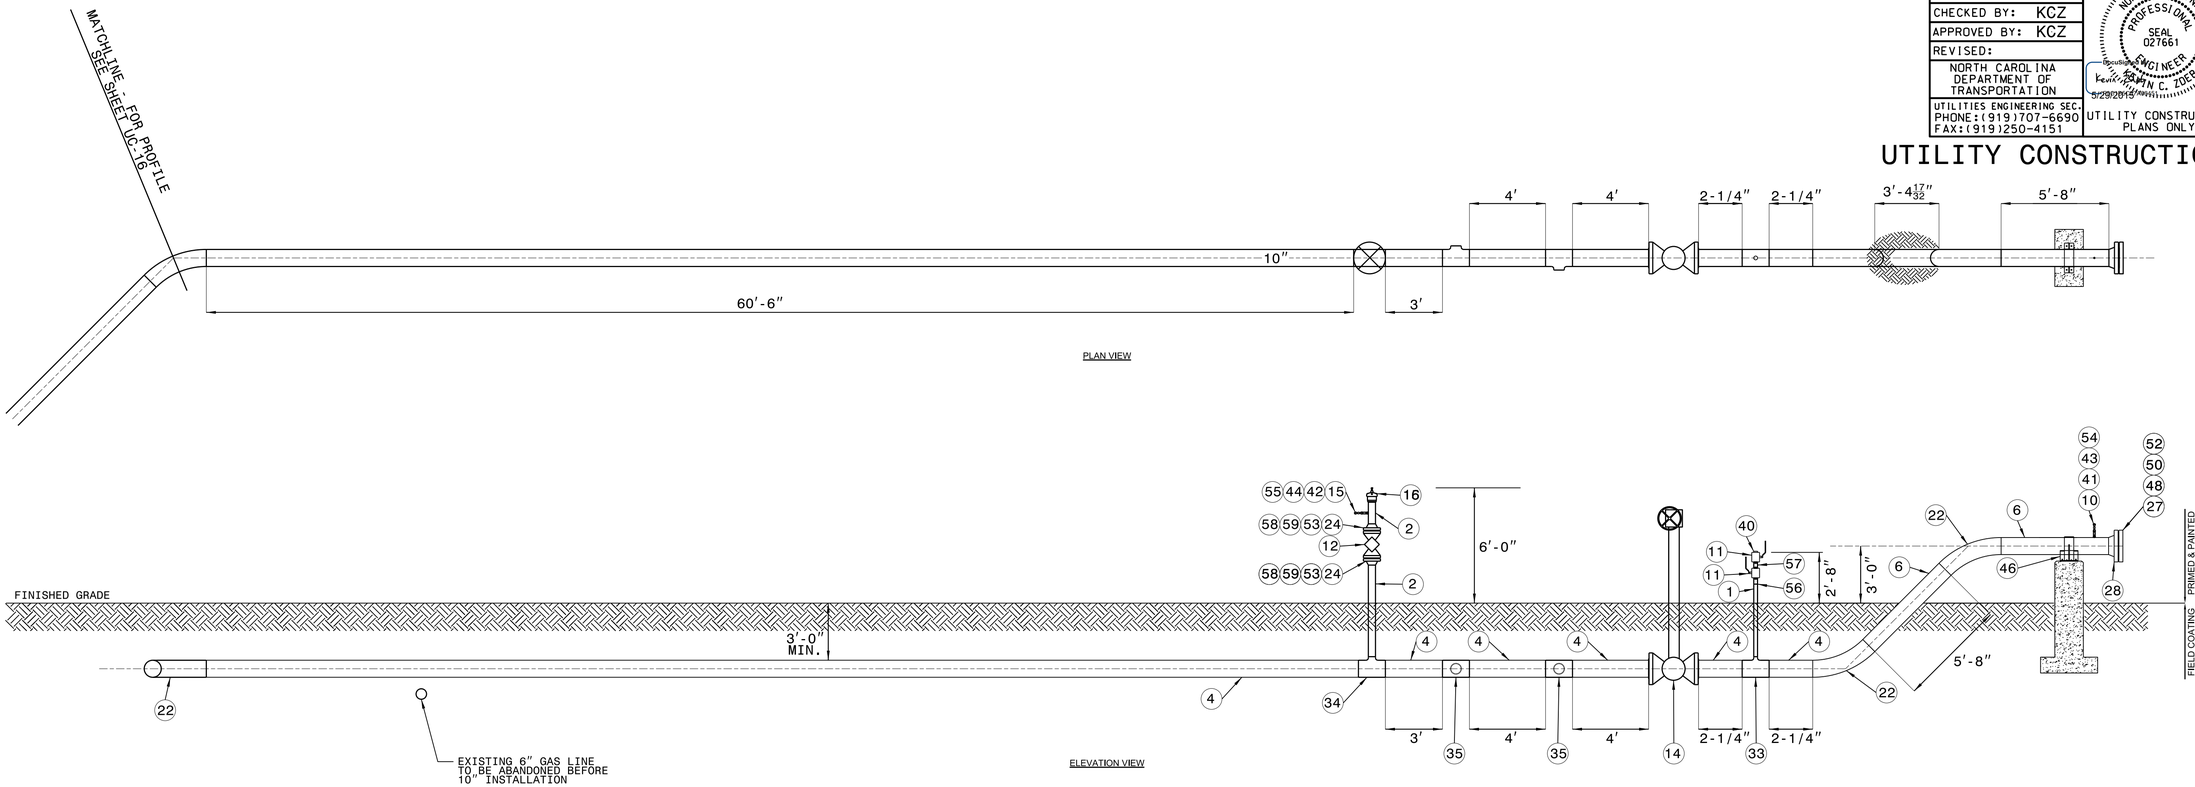

10" RECEIVER (T-7)
SCALE: 1" = 4'-0"
1 UC-20

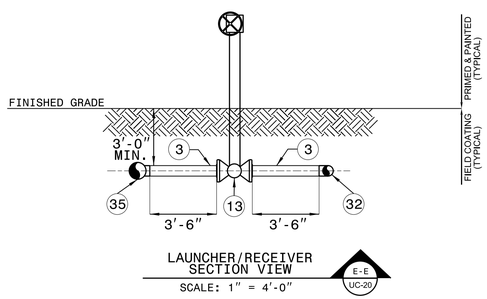

LAUNCHER/RECEIVER SECTION VIEW
SCALE: 1" = 4'-0"
E-E UC-20

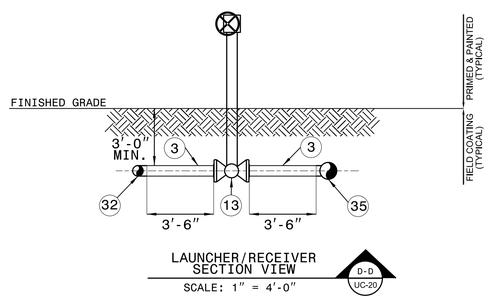

LAUNCHER/RECEIVER SECTION VIEW
SCALE: 1" = 4'-0"
D-D UC-20

M A Engineering Consultants, Inc.
NC License: F-0160
598 East Chatham Street Suite 137 Cary, NC 27511
Phone: 919.297.0220 Fax: 919.297.0221

5/14/99 11:11:08 AM C:\PROJECTS\2915A\UTILITY\UC-22.DGN $$$$$$$$$$