09/08/09

TIP PROJECT: R-2915A

STATE OF NORTH CAROLINA
DIVISION OF HIGHWAYS

| T.I.P. NO. | SHEET NO. |
|---|---|
| R-2915A | UO-1 |

# UTILITIES BY OTHERS PLANS
# WATAUGA & ASHE COUNTIES

***LOCATION: US 221 FROM US 421 IN WATAUGA COUNTY TO SR 1003 (IDLEWILD RD) IN ASHE COUNTY***

***TYPE OF WORK: DISTRIBUTION POWER AND TELEPHONE RELOCATION***

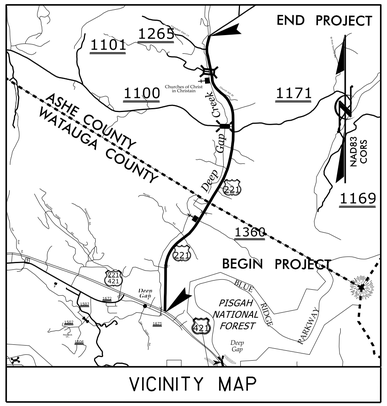

VICINITY MAP

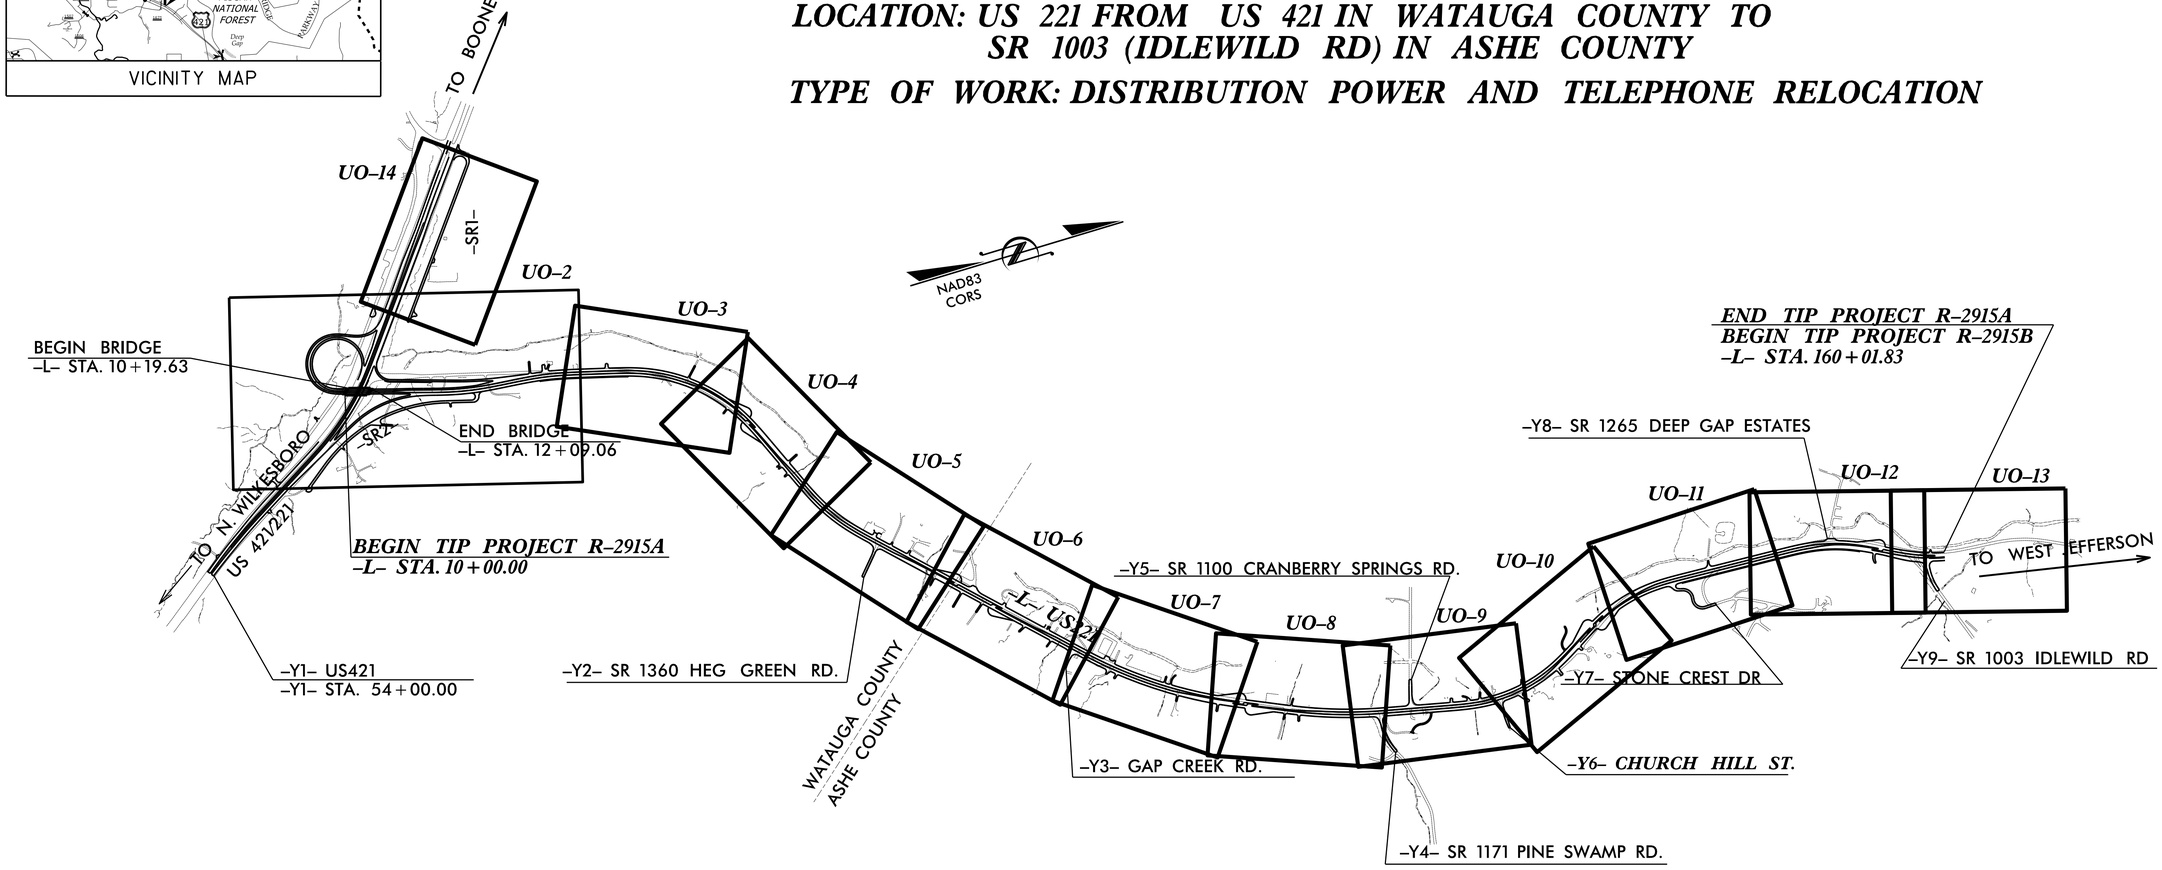


***NOTE: SEE UTILITY CONSTRUCTION PLANS FOR GAS RELOCATION***


M A Engineering Consultants, Inc.
598 East Chatham Street - Suite 137
Cary, NC 27511
Phone: 919.297.0220 Fax: 919.297.0221
NC License: F-0160


***GRAPHIC SCALES***

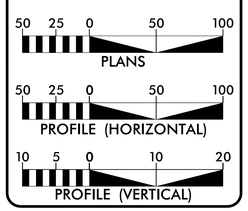


## *INDEX OF SHEETS*


| *SHEET NO.* | *DESCRIPTION* |
|---|---|
| *UO-1* | *TITLE SHEET* |
| *UO-2 THRU UO-14* | *PLAN SHEETS* |


## *UTILITY OWNERS ON PROJECT*

*(1) POWER - BLUE RIDGE EMC*

*(2) TELEPHONE - AT&T*

*(3) TELEPHONE - SKYLINE TELEPHONE*


*PREPARED IN THE OFFICE OF:*
*DIVISION OF HIGHWAYS*
*UTILITIES UNIT*
*UTILITIES ENGINEERING*

*1555 MAIL SERVICES CENTER*
*RALEIGH NC 27699-1555*
*PHONE (919) 707-6690*
*FAX (919) 250-4151*

*Roger Worthington, P.E.* - *UTILITIES SECTION ENGINEER*
*Carl Barclay, P.E.* - *UTILITIES SQUAD LEADER PROJECT ENGINEER*
*James Swinson* - *UTILITIES PROJECT DESIGNER*


6/1/2015
P:\UOPS\0659.075\R-2915A\Utilities\Rdy_Ut\Proj\R-2915A_UO_psh_tsh.dgn
1:29:33 PM