PROJECT REFERENCE NO.	SHEET NO.
R-2915A	UO-3

UTILITIES BY OTHERS

NOTE:
ALL PROPOSED UTILITY WORK SHOWN ON THIS SHEET WILL BE DONE BY OTHERS

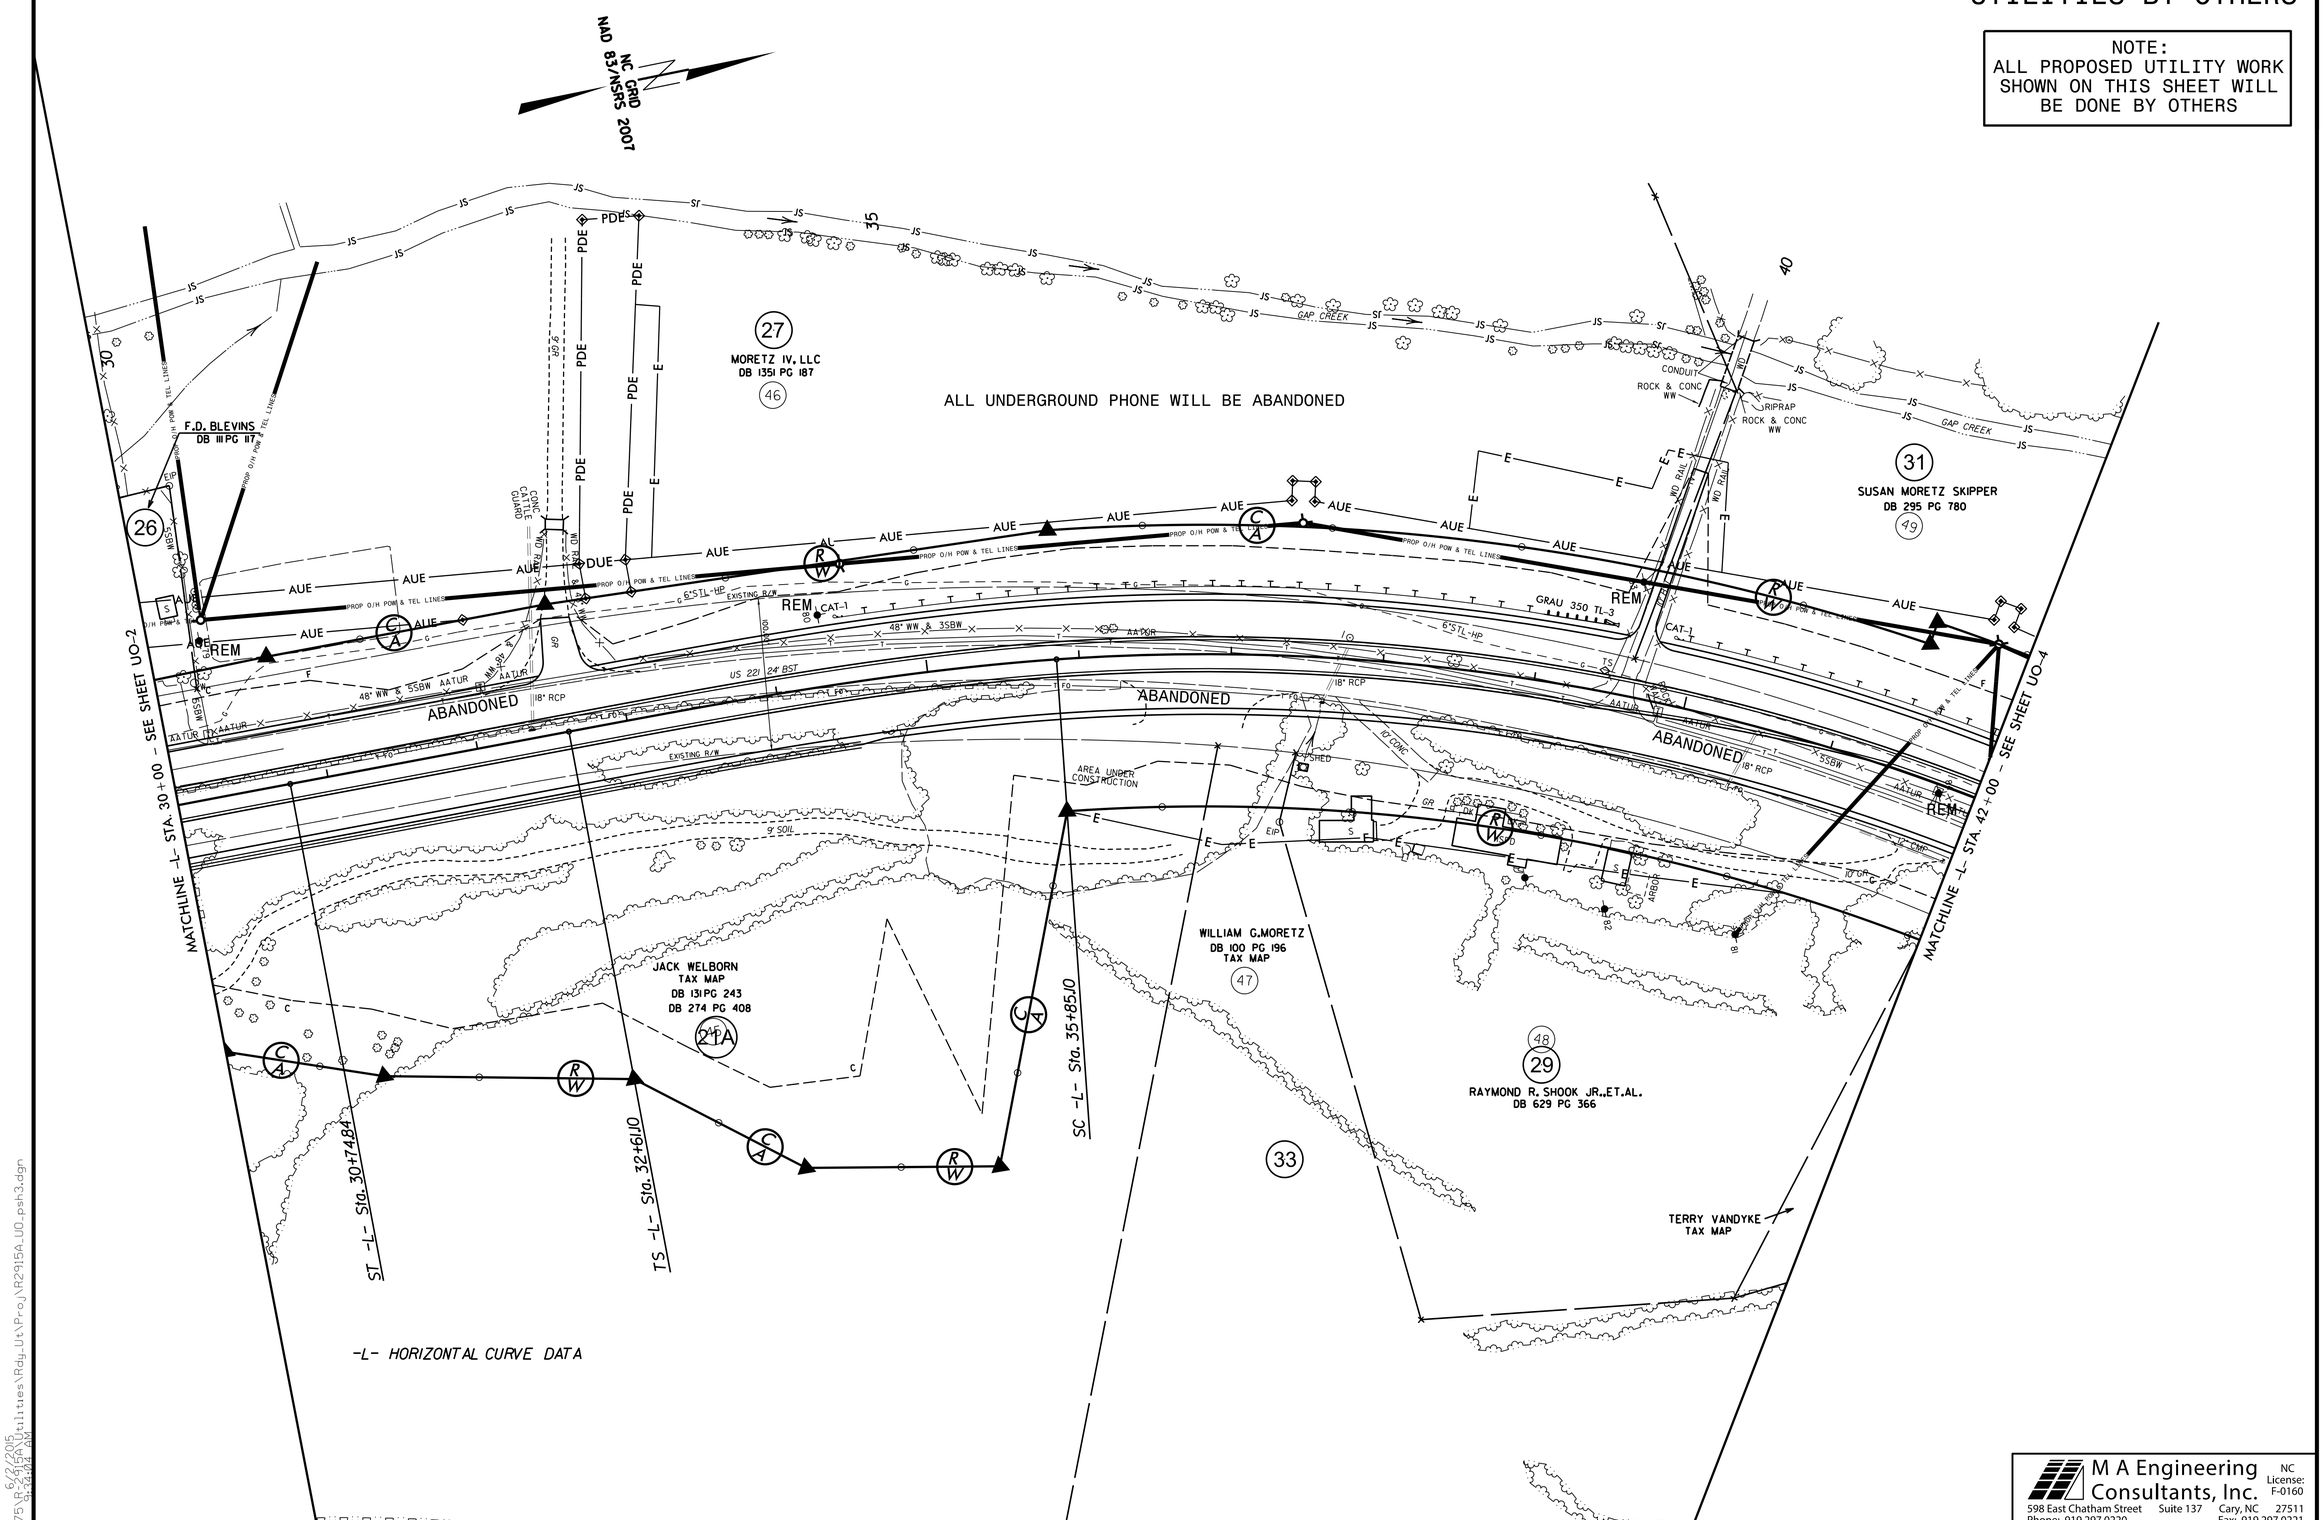

M A Engineering Consultants, Inc.
NC License: F-0160
598 East Chatham Street Suite 137 Cary, NC 27511
Phone: 919.297.0220 Fax: 919.297.0221

5/14/99
6/2/2015
0659\075\R-2915A\Utilities\Rdy_Ut\Proj\R2915A_UO_psh3.dgn
9:34:04 AM