PROJECT REFERENCE NO.	SHEET NO.
R-2915A	UO-9

UTILITIES BY OTHERS

NOTE:
ALL PROPOSED UTILITY WORK SHOWN ON THIS SHEET WILL BE DONE BY OTHERS

M A Engineering Consultants, Inc.
NC License: F-0160
598 East Chatham Street Suite 137 Cary, NC 27511
Phone: 919.297.0220 Fax: 919.297.0221

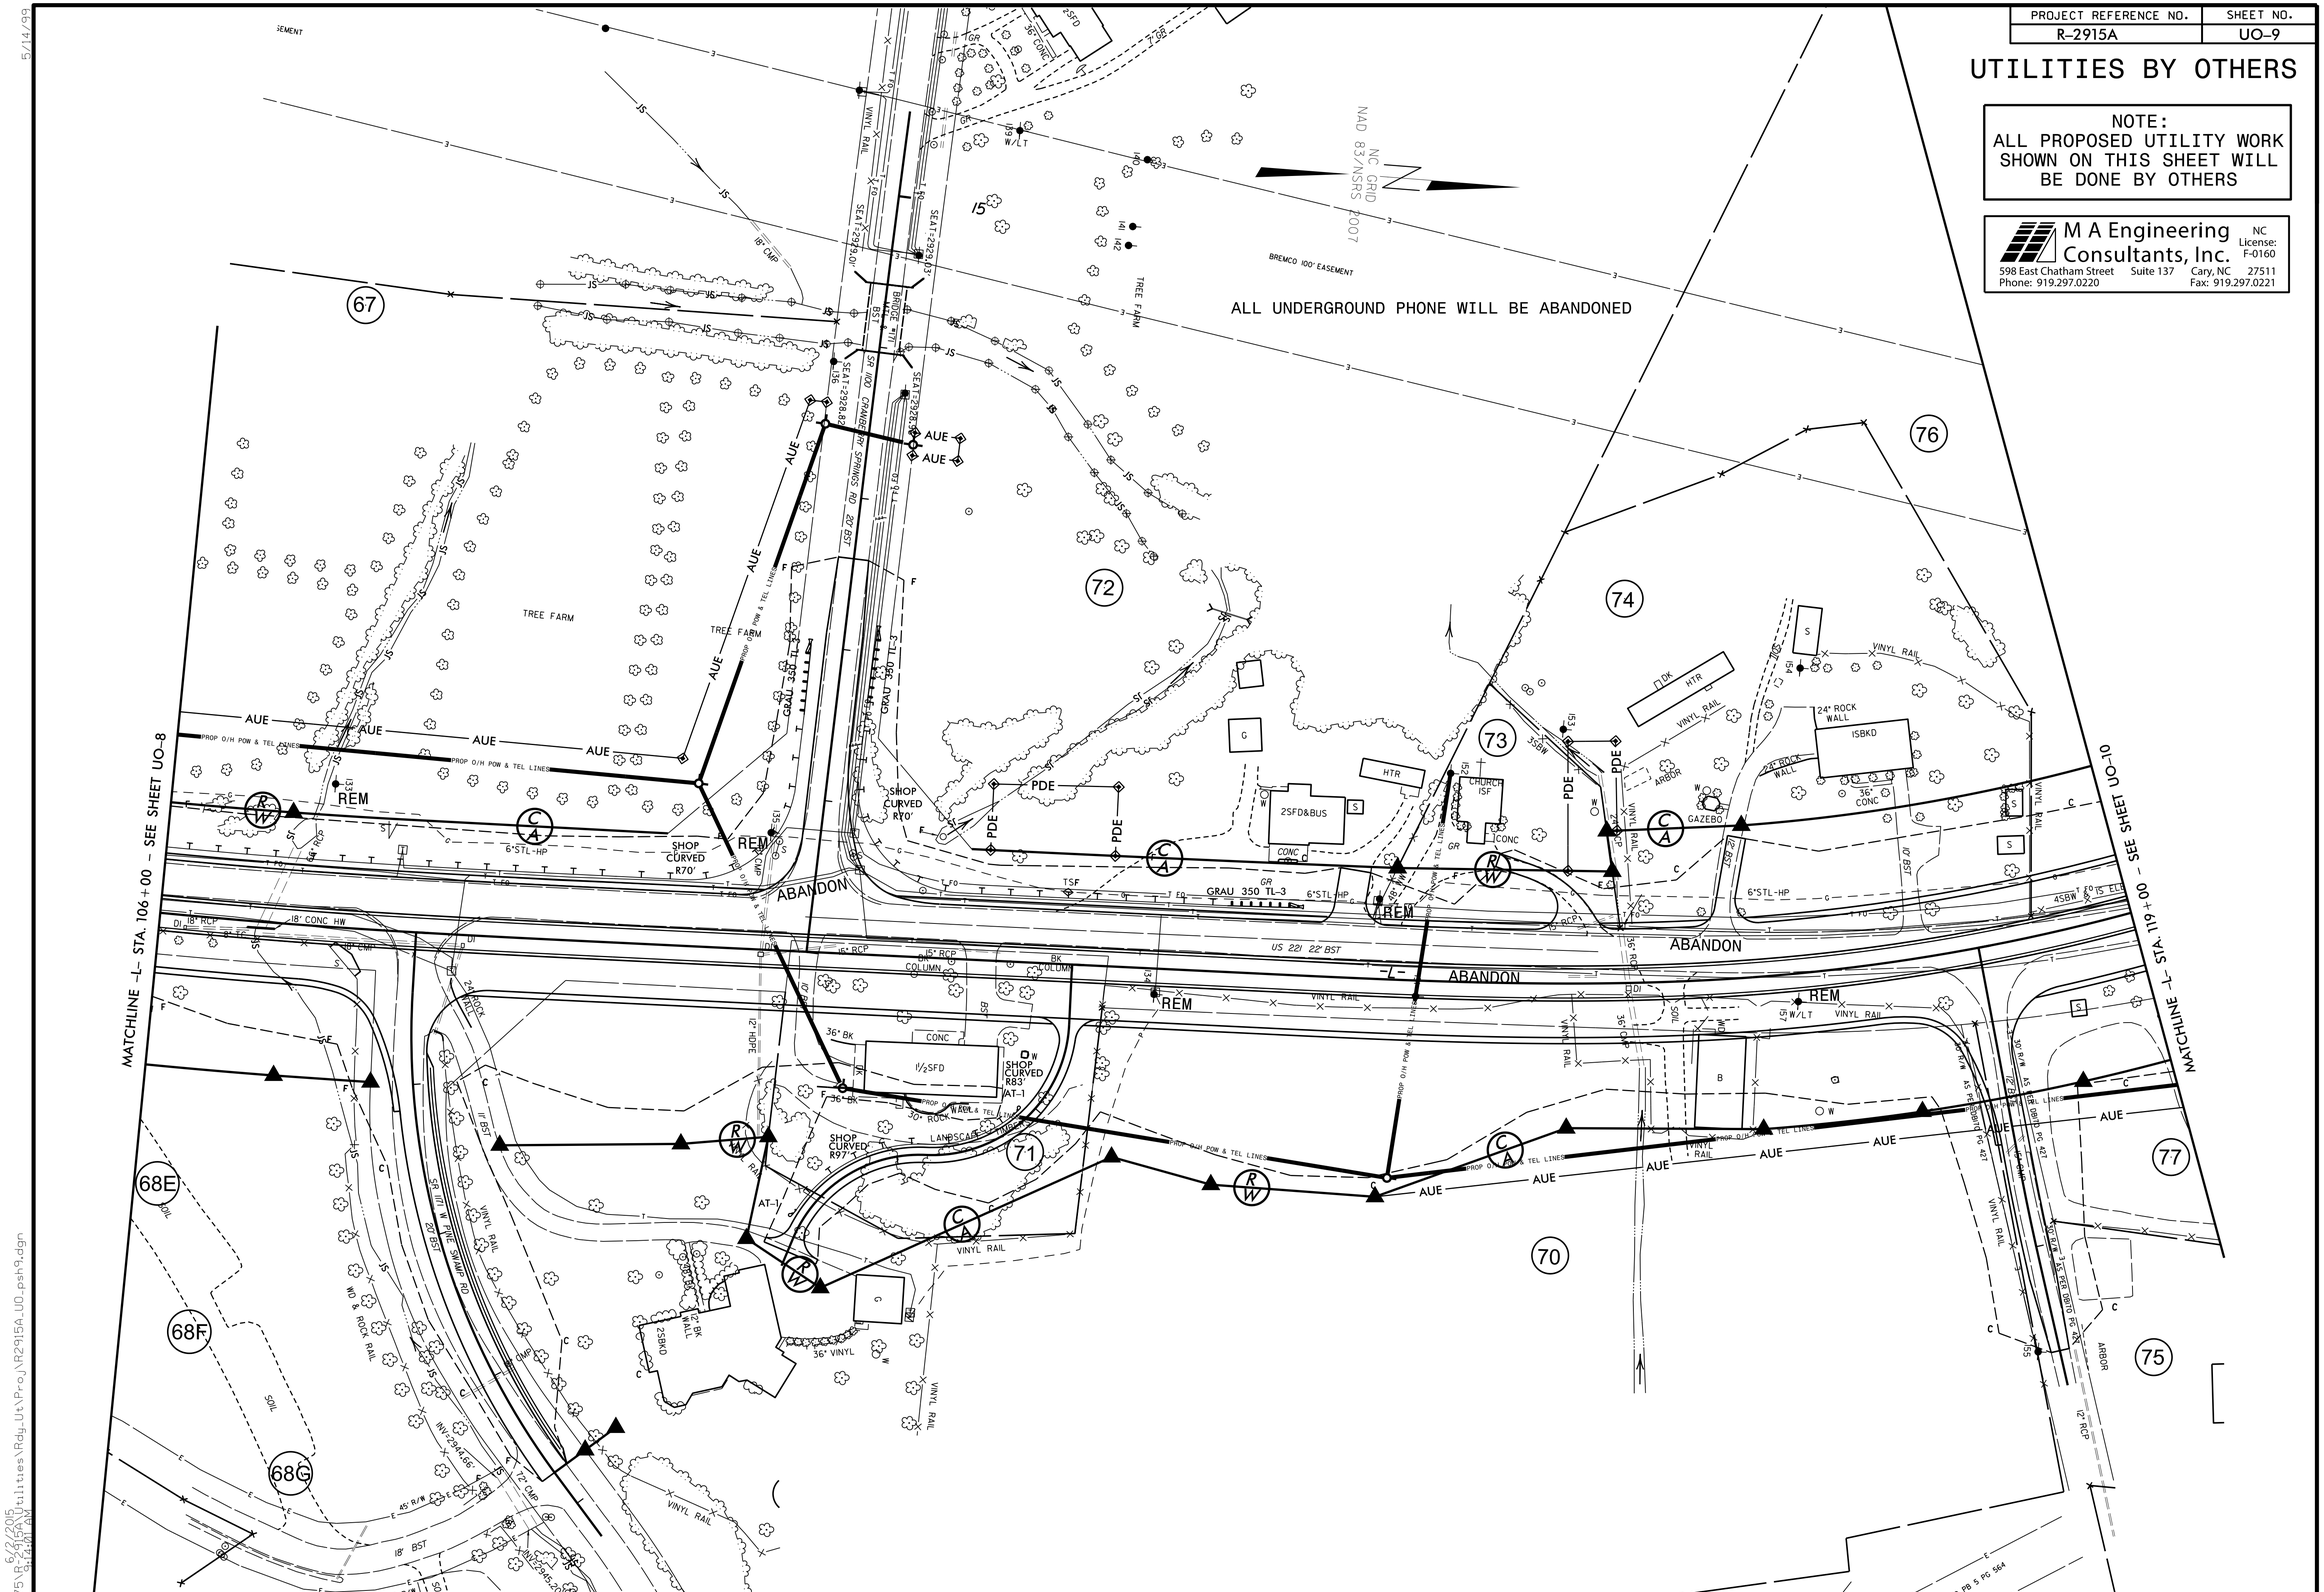

5/14/99

6/2/2015
0659\075\R-2915A_Utilities\Rdy_Ut\Proj\R2915A_UO_psh9.dgn
9:14:01 AM