PROJECT REFERENCE NO.	SHEET NO.
R-2915A	UO-10

UTILITIES BY OTHERS

NOTE:
ALL PROPOSED UTILITY WORK SHOWN ON THIS SHEET WILL BE DONE BY OTHERS

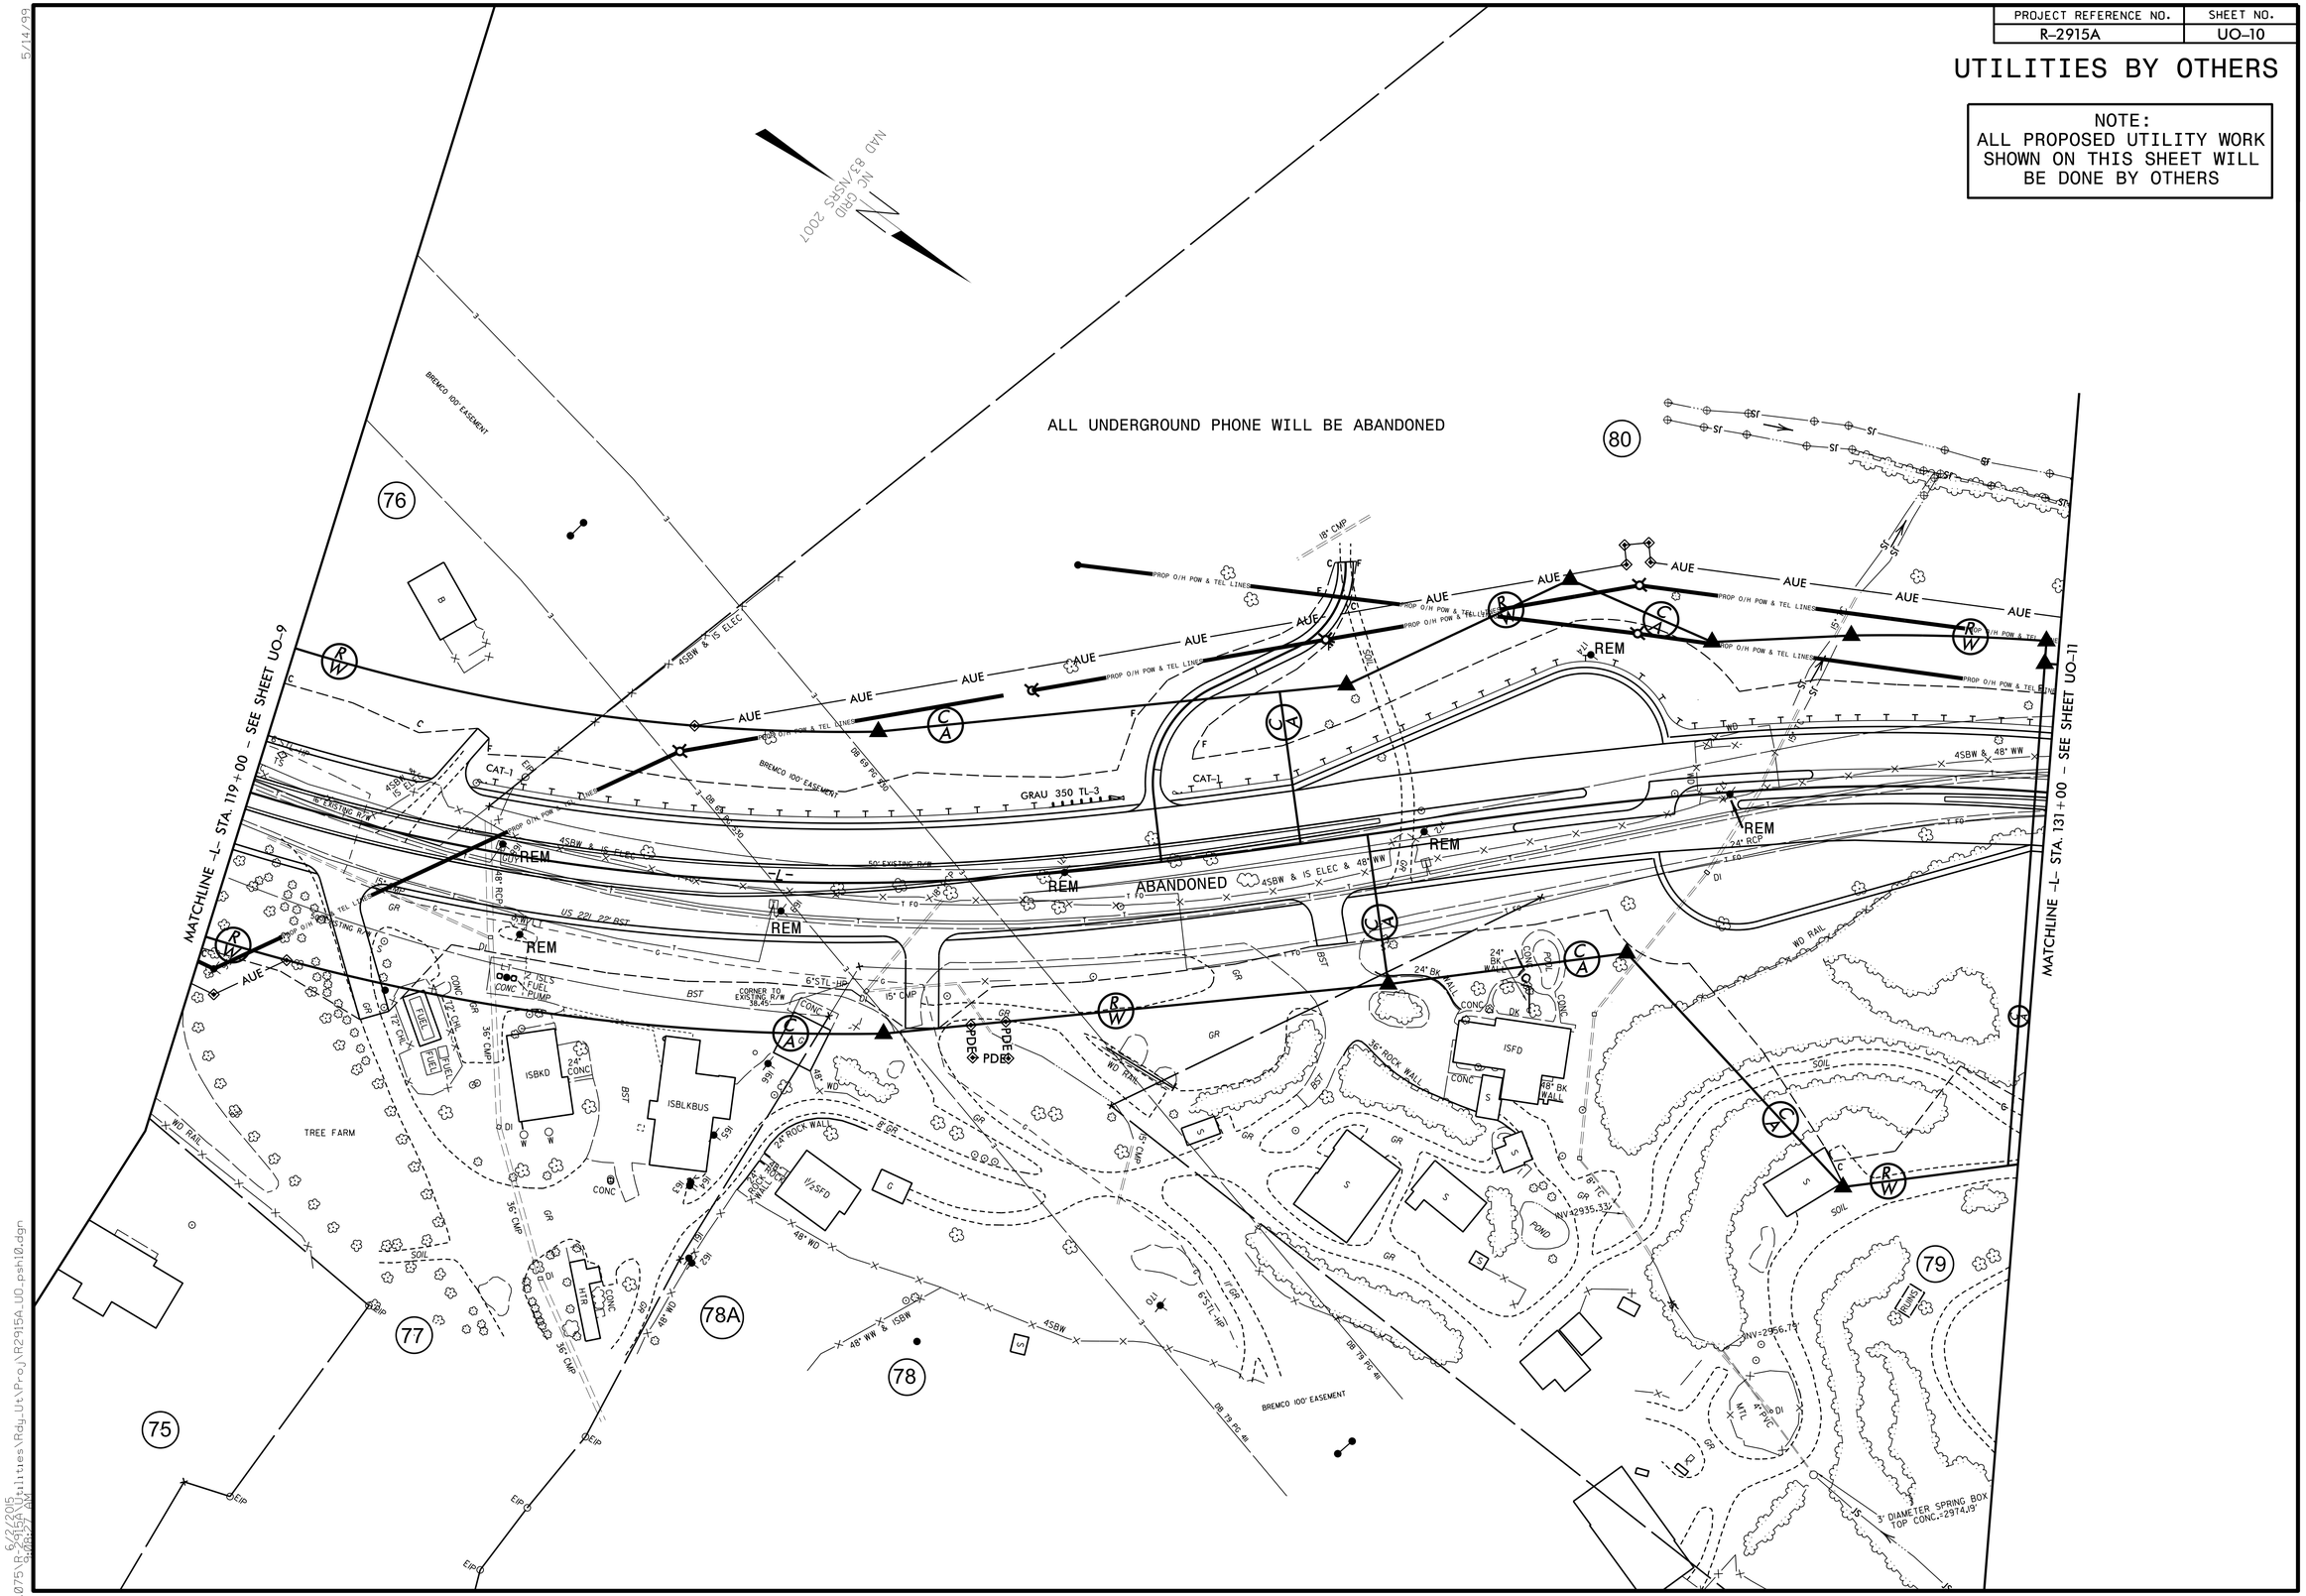

5/14/99
6/1/2005
9:28:52 AM
...3659\075\R-2915A_Utilities\Rdy_Ut\Proj\R2915A_UO_psht10.dgn