| PROJECT REFERENCE NO. | SHEET NO. |
|---|---|
| R-2915A | UO-11 |

# UTILITIES BY OTHERS

NOTE:
ALL PROPOSED UTILITY WORK SHOWN ON THIS SHEET WILL BE DONE BY OTHERS

M A Engineering Consultants, Inc.
NC License: F-0160
598 East Chatham Street Suite 137 Cary, NC 27511
Phone: 919.297.0220 Fax: 919.297.0221

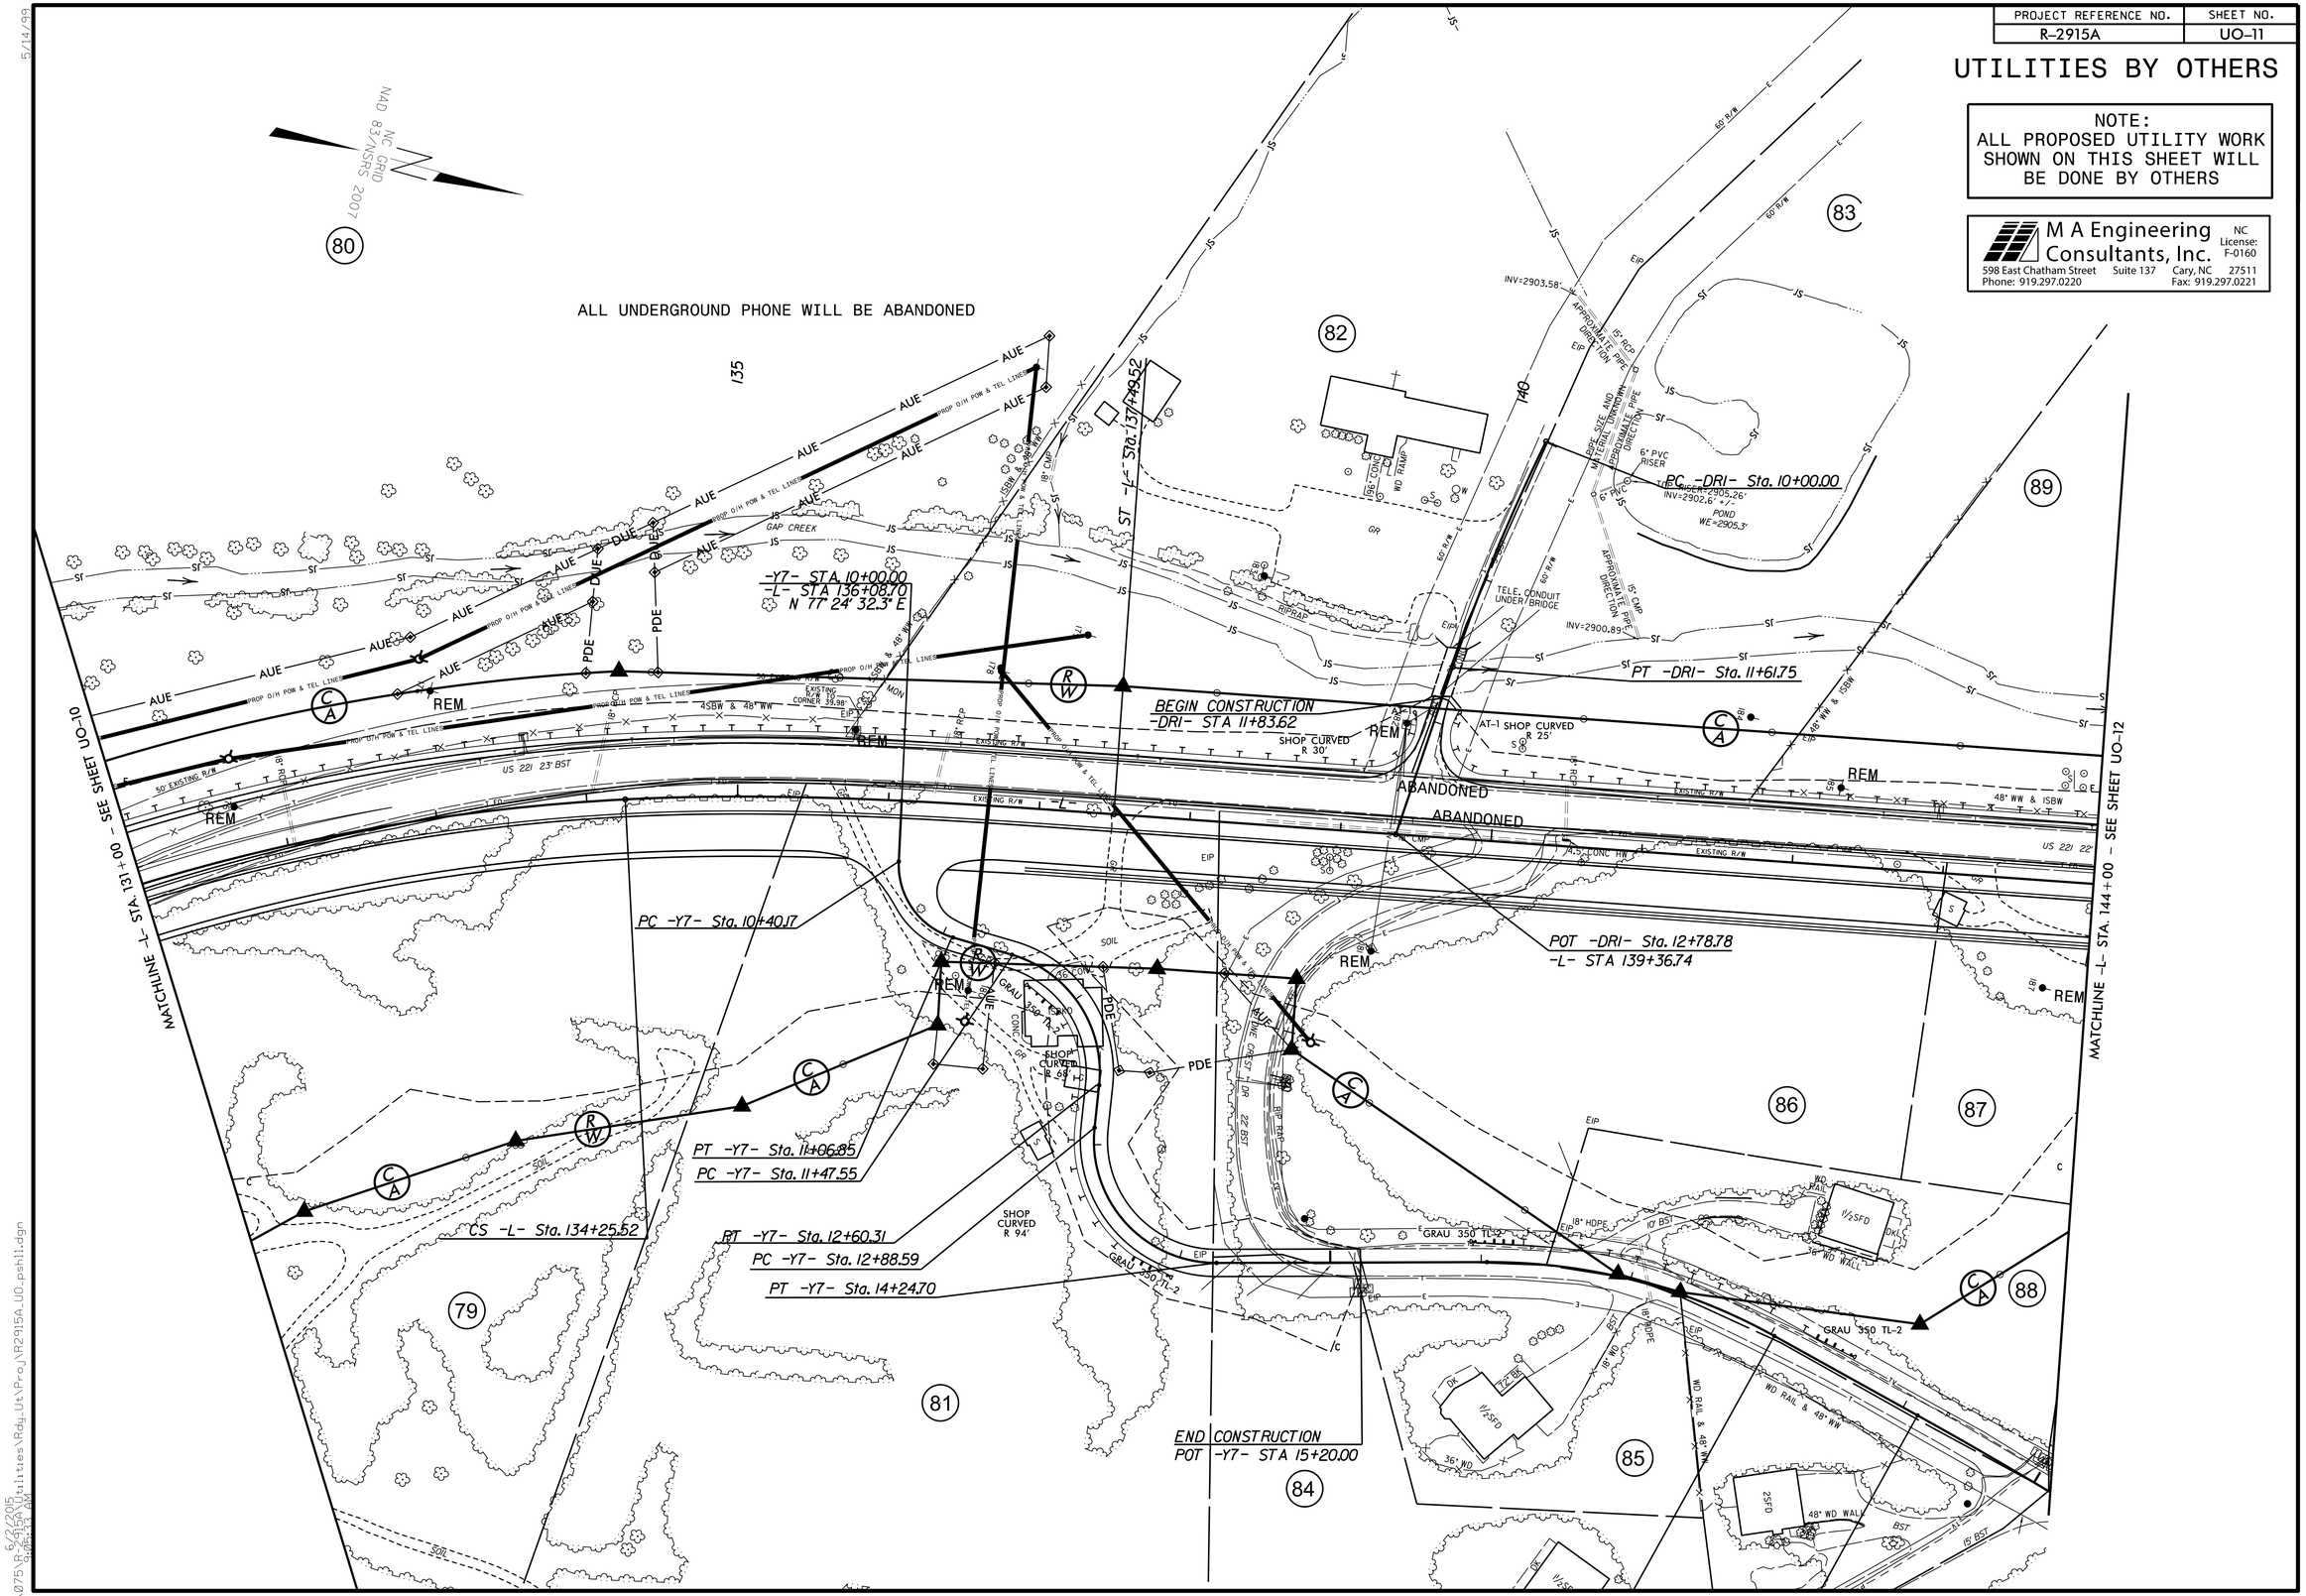


5/14/99

6/2/2015
0659\075\R-2915A\Utilities\Rdy_Ut\Proj\R2915A_UO_pshll.dgn
9:05:33 AM