PROJ. REFERENCE NO.	SHEET NO.
BP-5500FF	TMP-5

HDR Engineering, Inc. of the Carolinas
3733 National Drive, Suite 207 Raleigh, N.C. 27612
N.C.B.E.L.S. License Number: F-0116

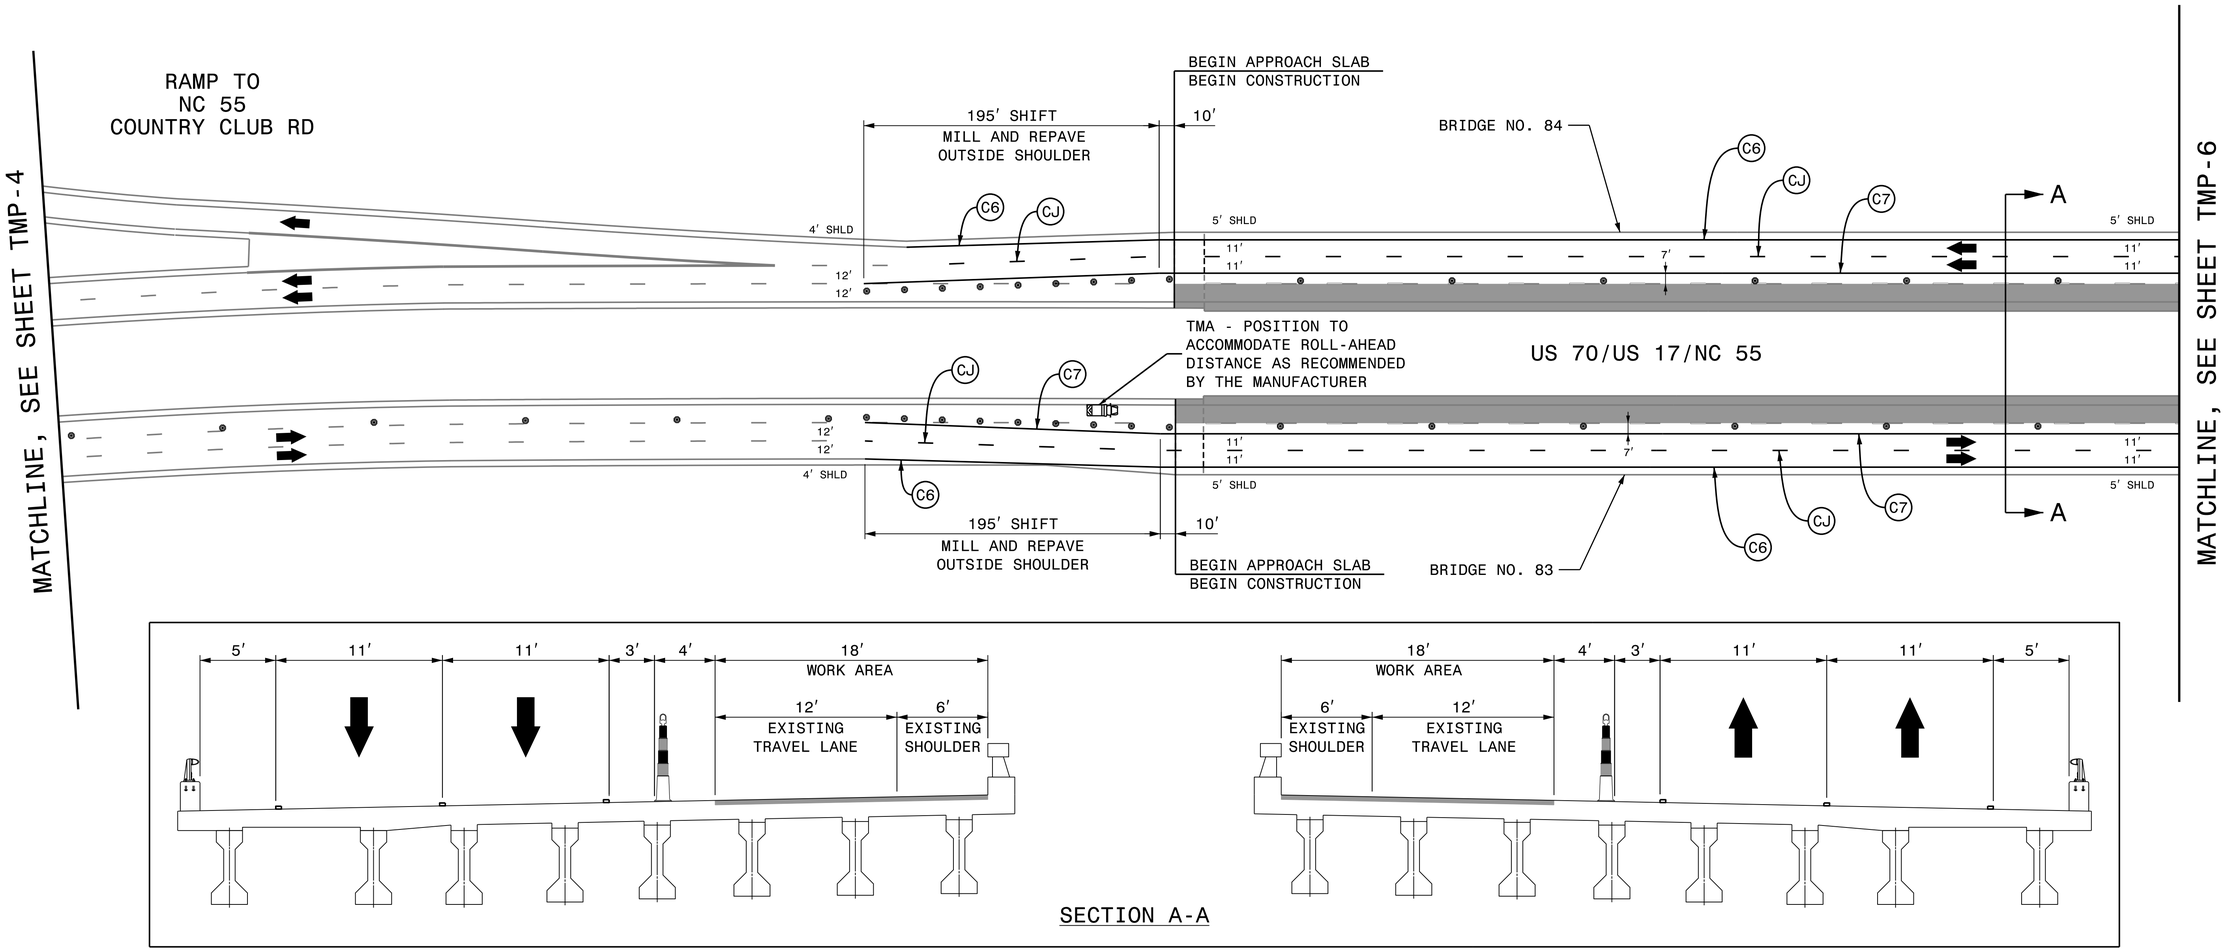

APPROVED: DocuSigned by: Michelle Ward F53B7C0B9D2446... DATE: 7/15/2015

SEAL

NORTH CAROLINA PROFESSIONAL SEAL 033789 ENGINEER MICHELLE WARD

DIVISION OF HIGHWAYS STATE OF NORTH CAROLINA DEPARTMENT OF TRANSPORTATION WORK ZONE TRAFFIC CONTROL

STAGE 1
BRIDGE 83, 84 & 222

REVISIONS

PLOT DRIVER: NCDOT_pdf_color_eng_50.plt PENTABLE: NCDOT_tcp.tbl
USER: Afaulkne DATE: 7/14/2015 TIME: 4:12:44 PM
FILE: pw:\\PWAPPTPA01:SouthEast_Tampa\Documents\000166\CON00079759\CON00096213\0000000002500161\6.0_CAD_BIM\6.2_Work_In_Progress\BP-5500FF\Traffic\TrafficControl\TCP\BP-5500FF_TMP_TMP-05.dgn