| PROJ. REFERENCE NO. | SHEET NO. |
|---|---|
| BP-5500FF | TMP-13 |

HDR Engineering, Inc. of the Carolinas
3733 National Drive, Suite 207 Raleigh, N.C. 27612
N.C.B.E.L.S. License Number: F-0116

4

| MESSAGE NO. 1 | MESSAGE NO. 2 |
|---|---|
| NC 55 W AND US 70 W | STAY IN THIS LANE |

CHANGEABLE MESSAGE SIGN

*PLACE CMS AT BEGINNING OF BRIDGE (IN EX. SHOULDER AND CLOSED LANE)

5

| MESSAGE NO. 1 | MESSAGE NO. 2 |
|---|---|
| NC 55 W NEXT EXIT | 1/2 MILE AHEAD |

CHANGEABLE MESSAGE SIGN

*PLACE CMS APPROXIMATELY ½ MILE, AS SHOULDER ALLOWS, IN ADVANCE OF EXIT SIGN (E5-1) SHOWN ON TMP-11

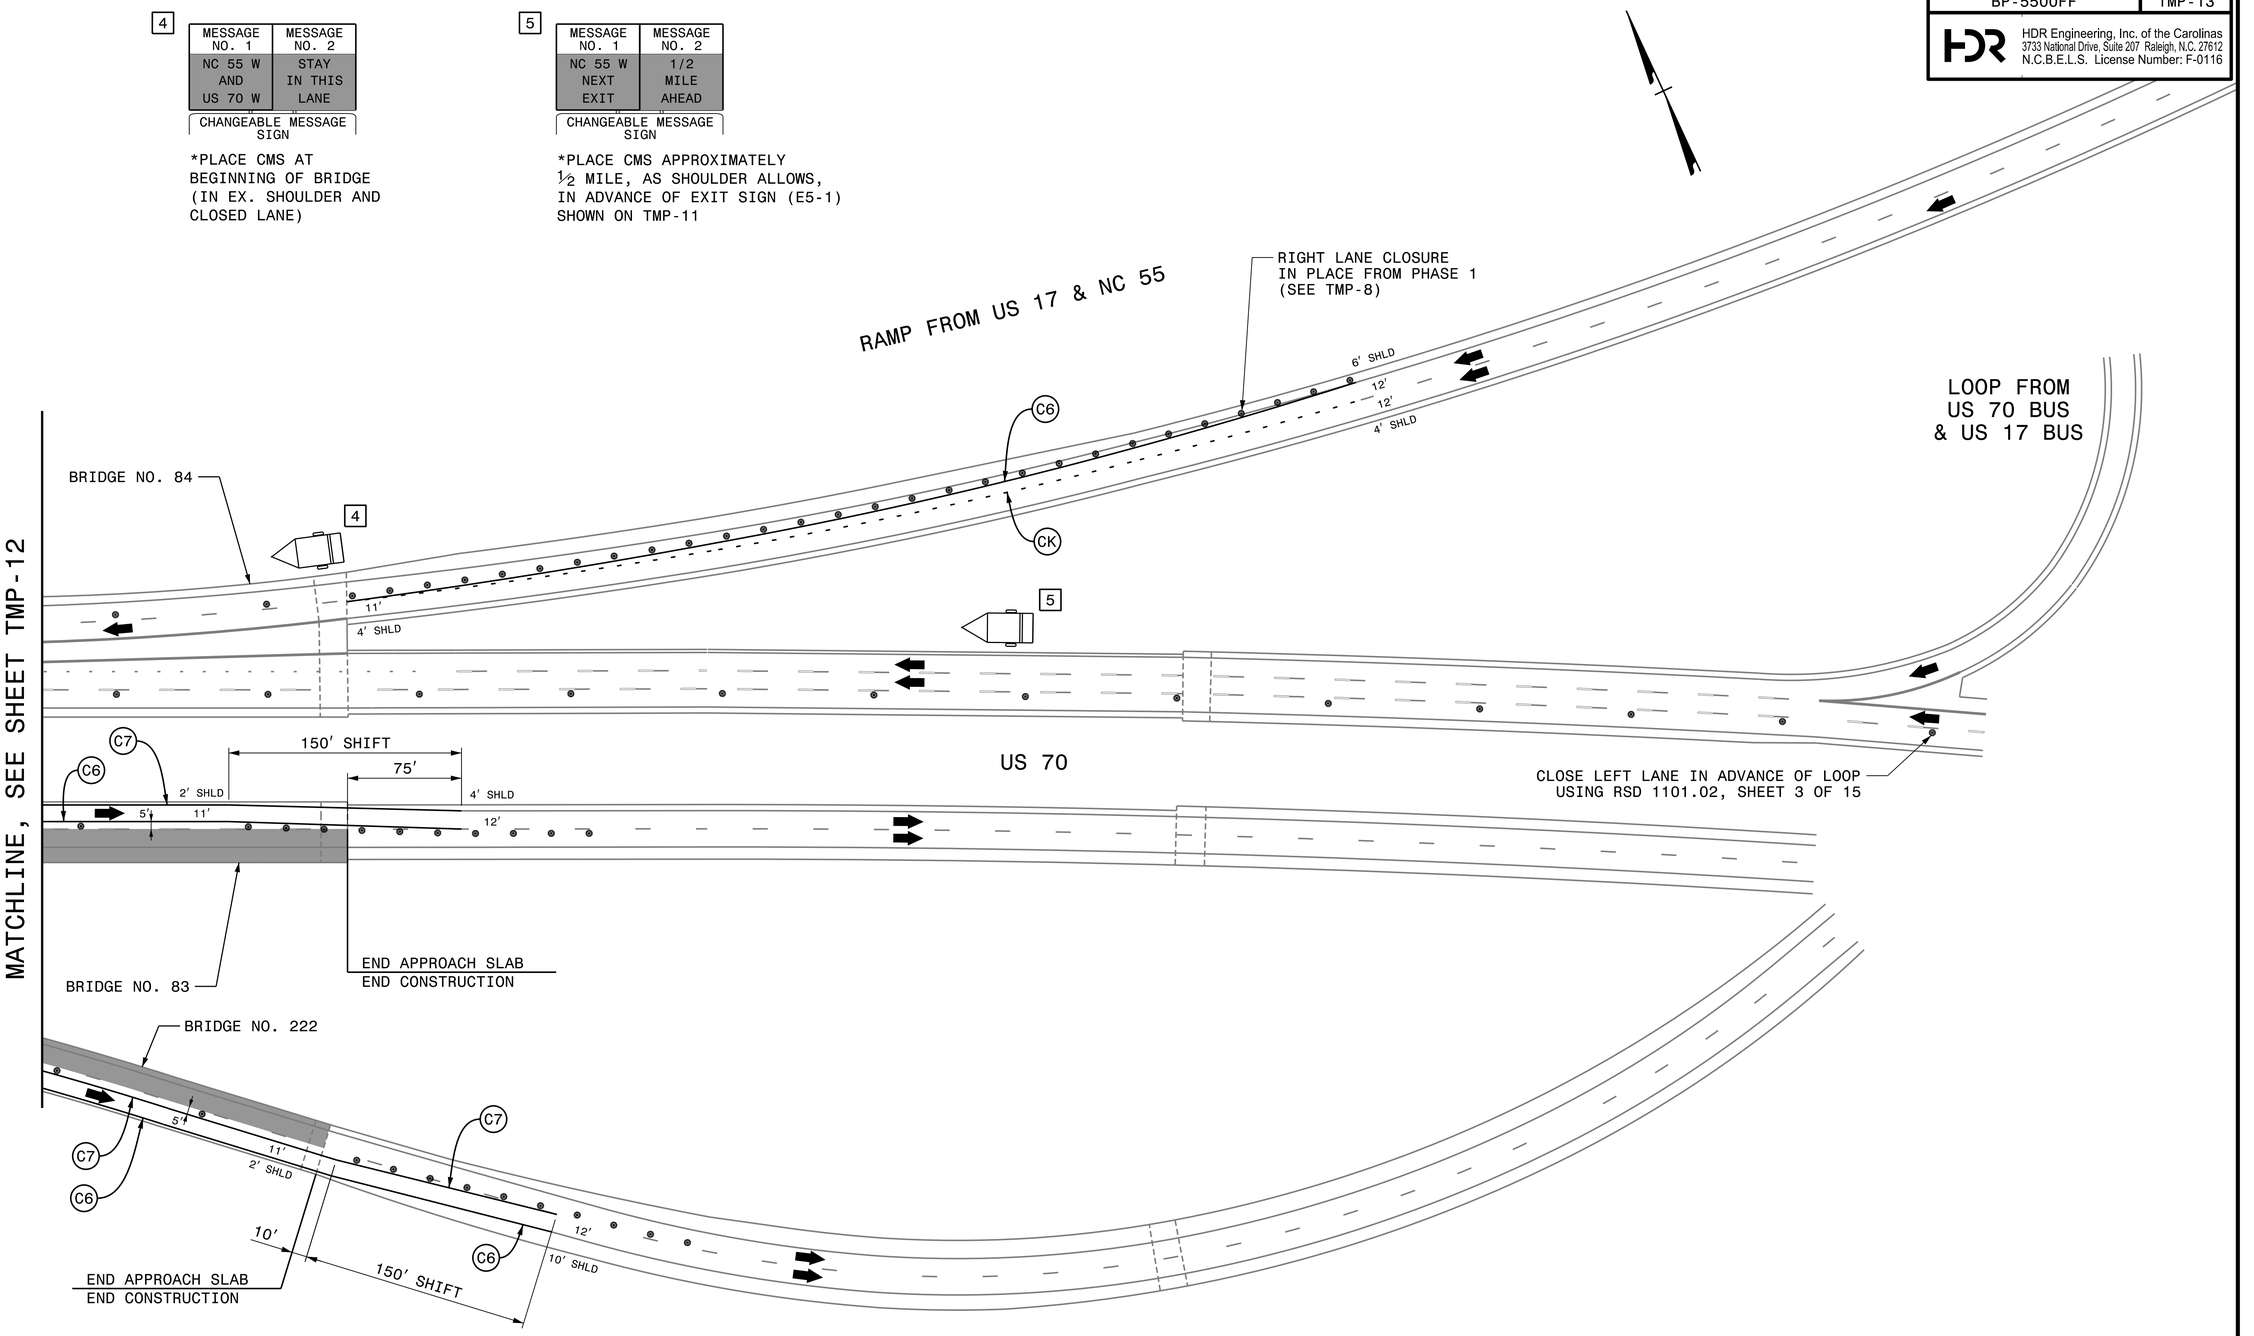


APPROVED: DocuSigned by: Michelle Ward DATE: 7/15/2015

SEAL

NORTH CAROLINA PROFESSIONAL SEAL 033789 ENGINEER MICHELLE WARD

DIVISION OF HIGHWAYS STATE OF NORTH CAROLINA DEPARTMENT OF TRANSPORTATION WORK ZONE TRAFFIC CONTROL

# STAGE 2
# BRIDGE 83, 84 & 222

REVISIONS

PLOT DRIVER: NCDOT_pdf_color_eng.50.plt PENTABLE: NCDOT_tcp.tbl
USER: Afoulkne DATE: 7/14/2015 TIME: 4:14:03 PM
FILE: pw:\\PWAPPTPA01:SouthEast_Tampa\Documents\000166\CON0079759\CON0096213\0000000002500616\6.0_CAD.BIM\6.2_Work_In_Progress\BP-5500FF\Traffic\TrafficControl\TCP\BP-5500FF_TMP_TMP-13.dgn