PROJECT REFERENCE NO.	SHEET NO.
W-5103A	2B-1
R/W SHEET NO.	

ROADWAY DESIGN ENGINEER

NORTH CAROLINA PROFESSIONAL SEAL 037439 ENGINEER DAVID B. LEONARD

David Leonard

8/12/2015 | 2:55 PM PT

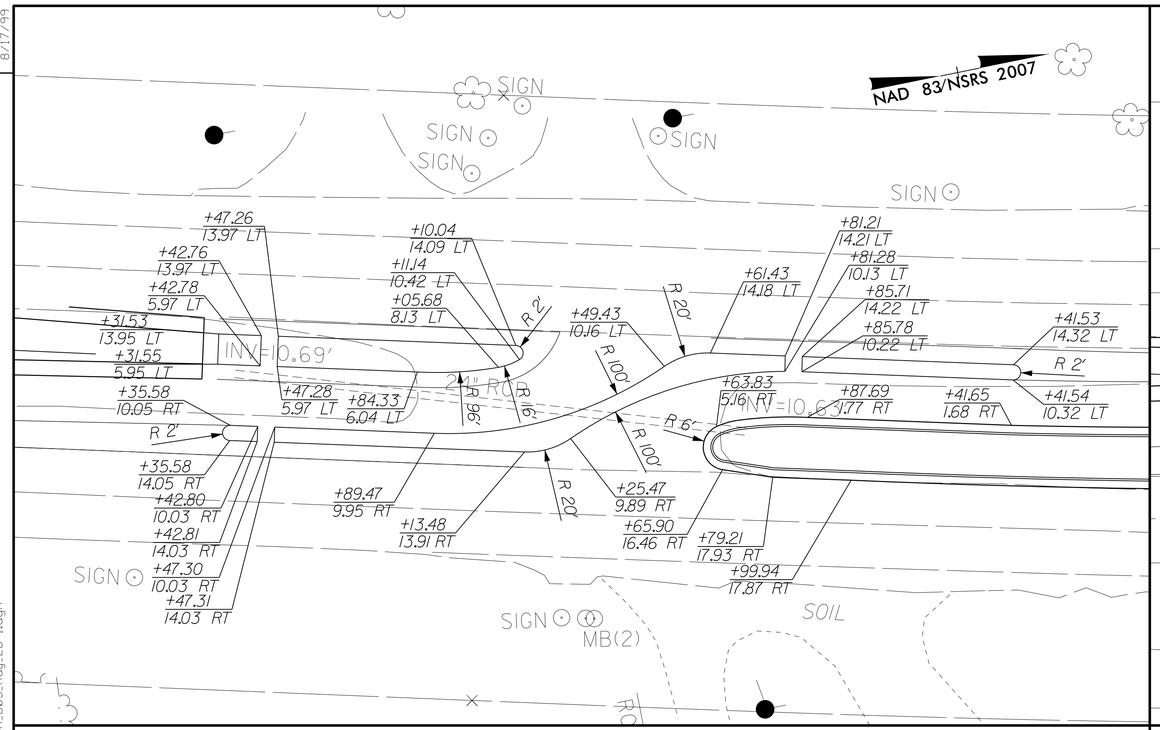

DETAIL A –L– STA. 60+21

SCALE: 1"=20'

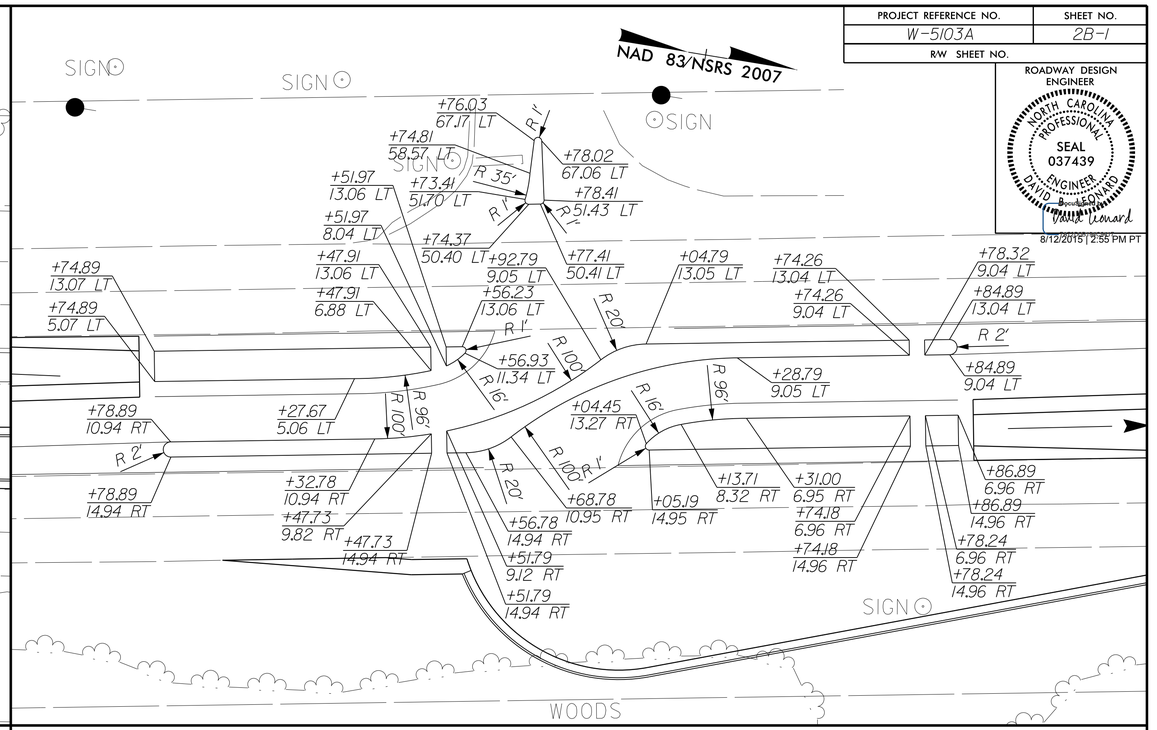

DETAIL B –L– STA. 75+65

SCALE: 1"=20'

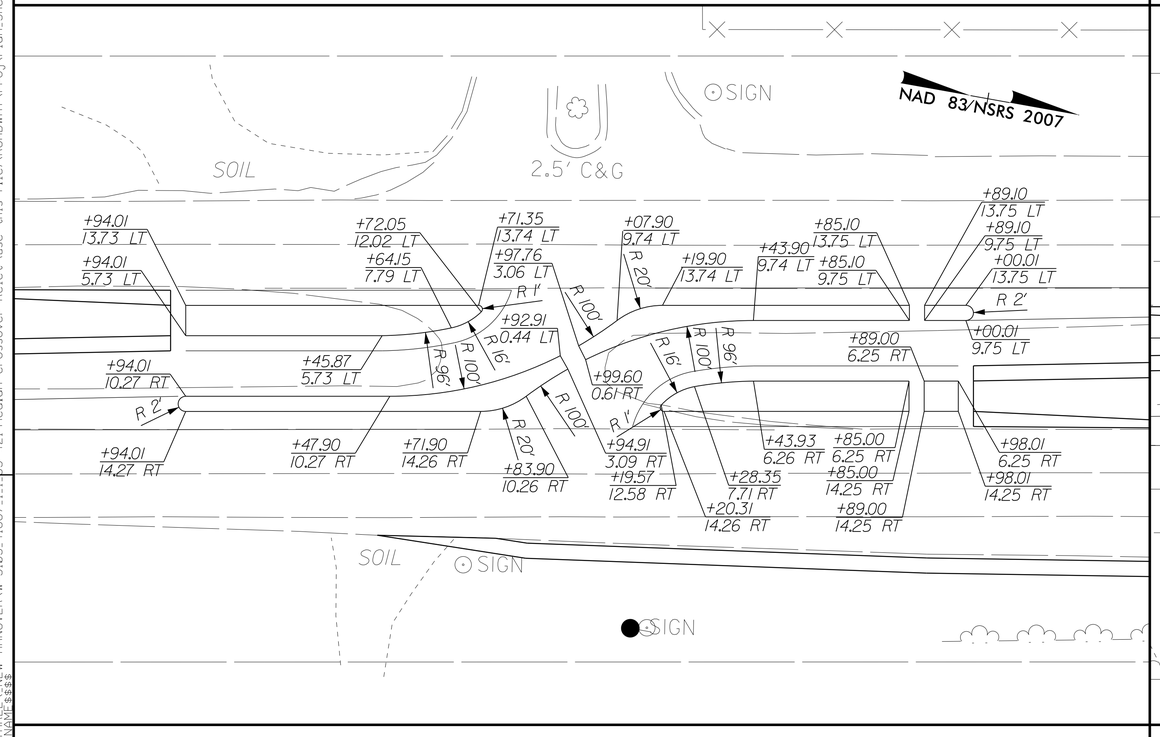

DETAIL C –L– STA. 93+80

SCALE: 1"=20'

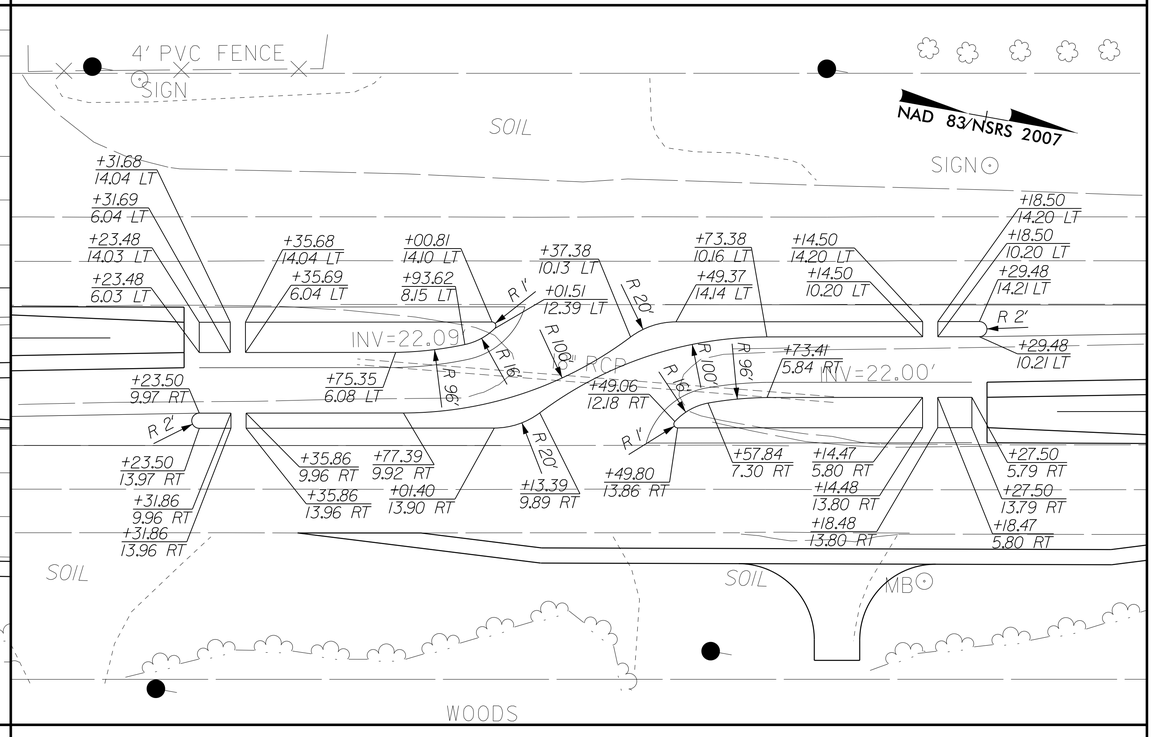

DETAIL D –L– STA. 115+09

SCALE: 1"=20'

REVISIONS

8/17/99

03-AUG-2015 14:12
$$$$USERNAME$$$$
C:\Users\$$$$USERNAME$$$$\Desktop\NEW HANOVER\W-5103_41867_1_1_US 421 Median Crossover Relet (use this file)\ROADWAY\Proj\Plan_Sheets\W5103A_D03_Rdy_2B-1.dgn