PROJECT REFERENCE NO.	SHEET NO.
W-5103A	PMP-24
R/W SHEET NO.	

ROADWAY DESIGN ENGINEER

NORTH CAROLINA PROFESSIONAL SEAL 037439 ENGINEER DAVID B. LEONARD

David Leonard

7A72D0B194C9417...

8/13/2015 | 11:43 AM PT

35 40 45

NAD 83/NSRS 2007

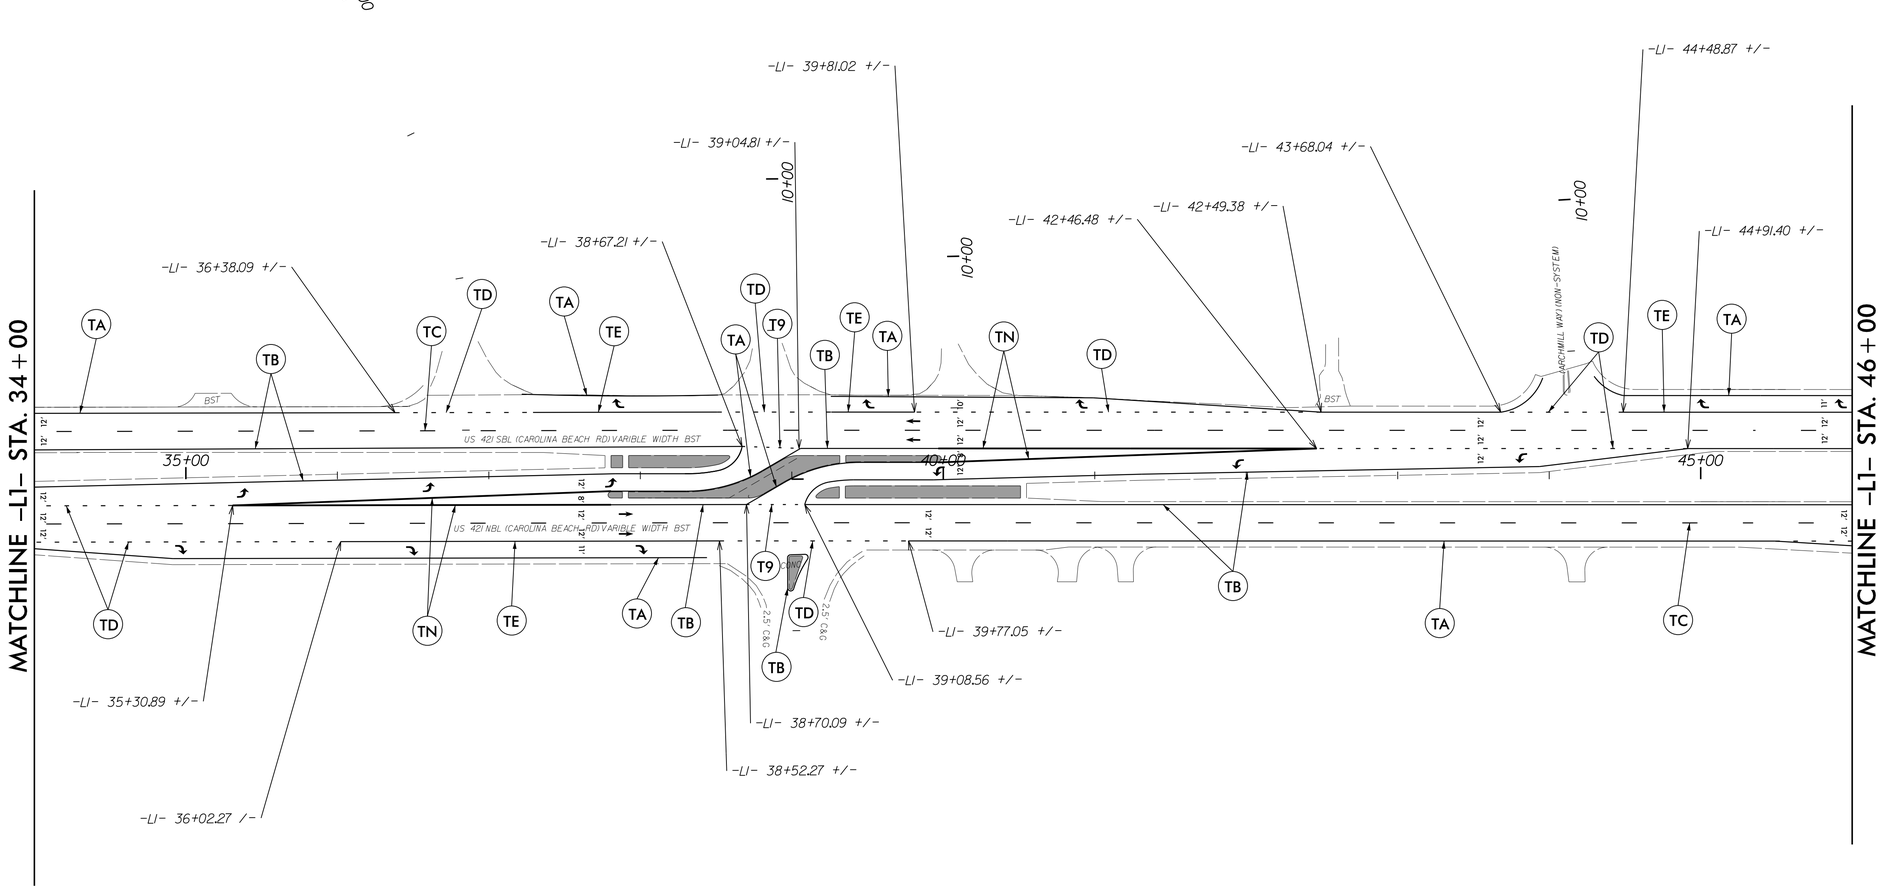

SEE SHEET PMP-1 FOR PAVEMENT MARKING SCHEDULE.

DocuSigned by:

David Leonard

7A72D0B194C9417...

REVISIONS

8/17/99

06-AUG-2015 08:26
C:\PROJECTFILE\W HANOVER\w-5103-41867.1.1_US 421 Median Crossover Relet (use this file)\ROADWAY\Proj\PMP PLAN SHEETS\w5103A_D03_PMP_24_PSH_25.dgn
$$$$USERNAME$$$$