PROJECT REFERENCE NO.	SHEET NO.
W-5103A	EC-18
R/W SHEET NO.	
ROADWAY DESIGN ENGINEER	HYDRAULICS ENGINEER

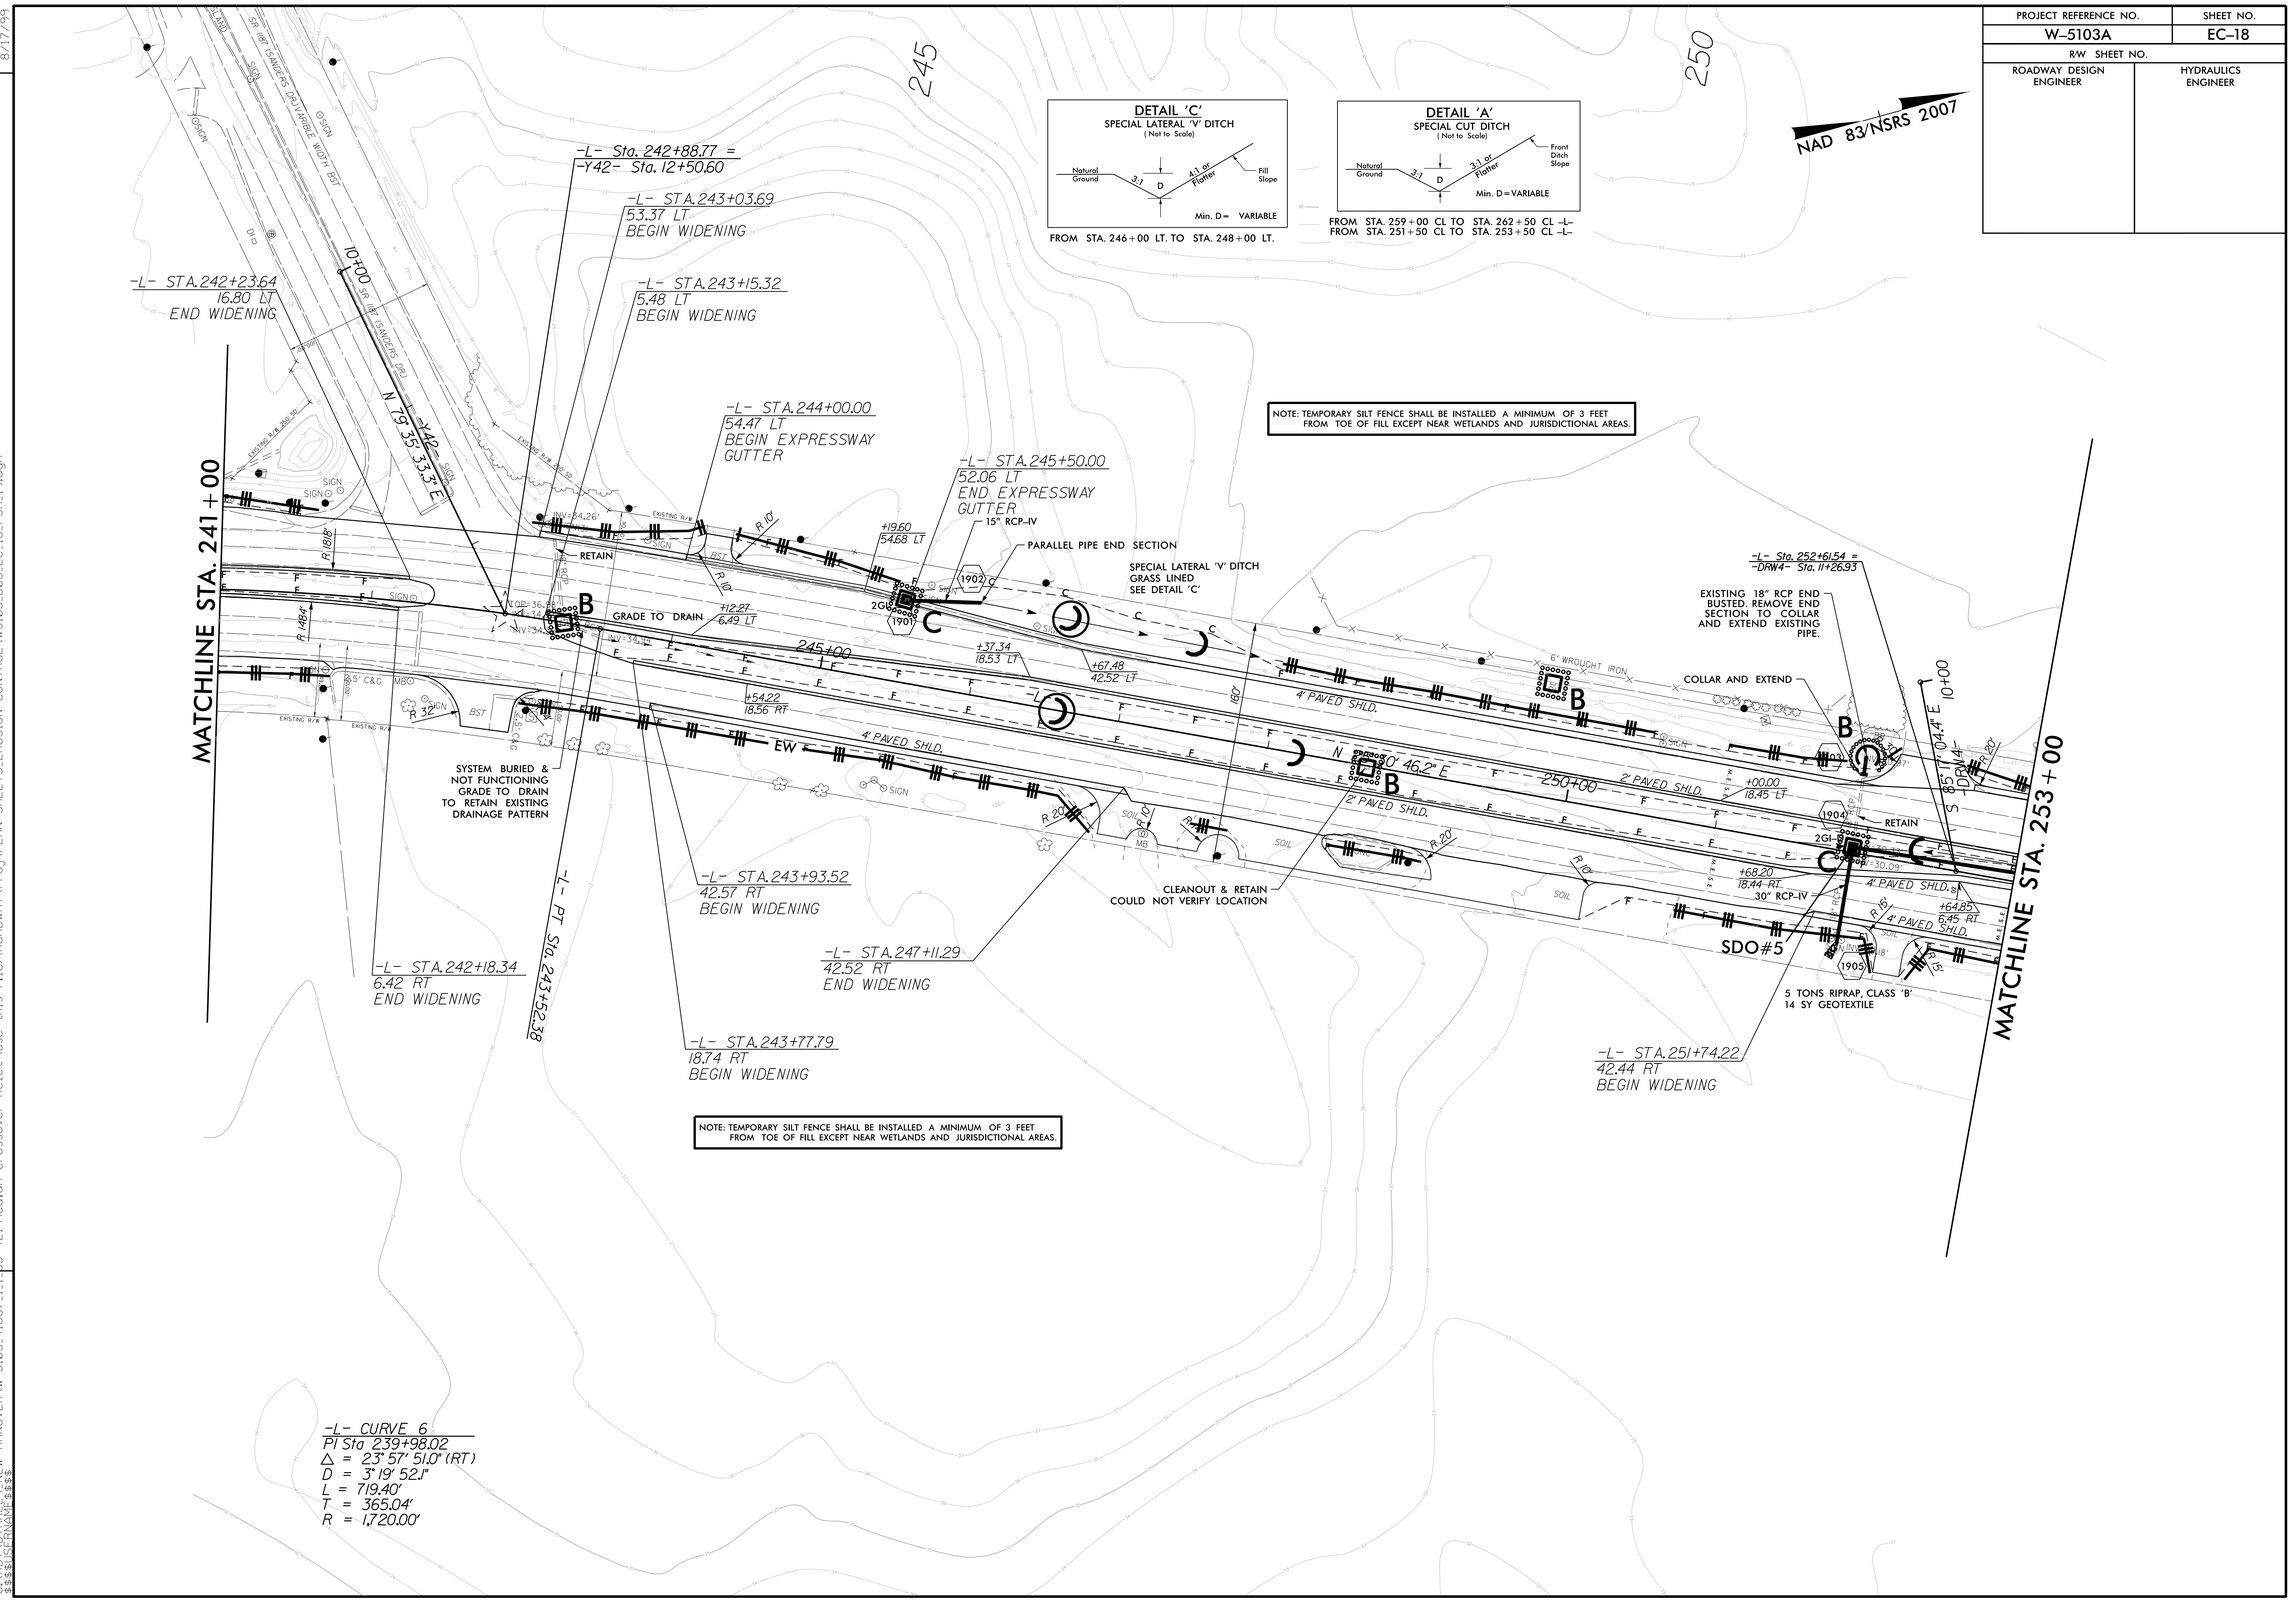

REVISIONS

8/17/99

02-JUL-2015 15:32
C:\pwworking\ncdot\$$$$$$$$\$$$$$$$.dgn
$$$$$$$$ NEW HANOVER\W-5103_41867_1_1_US 421 Median Crossover Relet (use this file)\ROADWAY\Proj\PLAN SHEETS_EROSION CONTROL\W5103_D03_EC_18_PSH_19.dgn