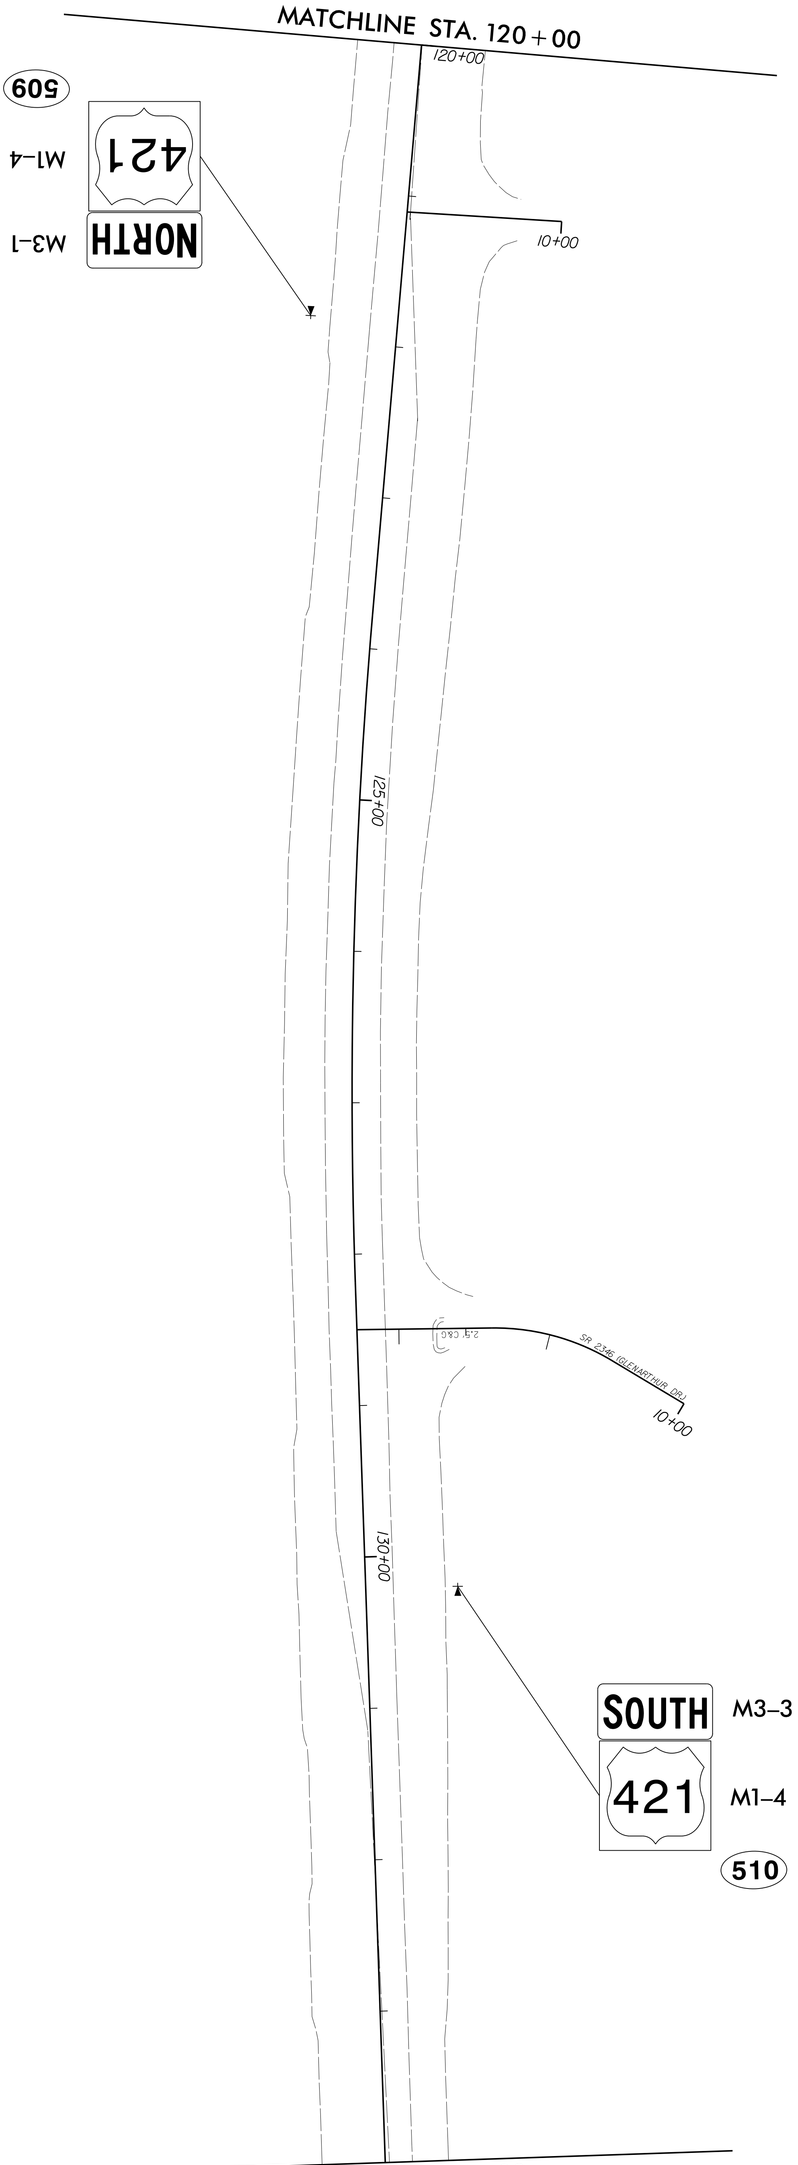

NAD 83/NSRS 2007

PROJECT REFERENCE NO.	SHEET NO.
W-5103A	SIGN-10
RW SHEET NO.	

ROADWAY DESIGN ENGINEER

DAVID L. LEONARD
SEAL 037439
NORTH CAROLINA PROFESSIONAL ENGINEER

8/13/2015 | 12:16 PM PT