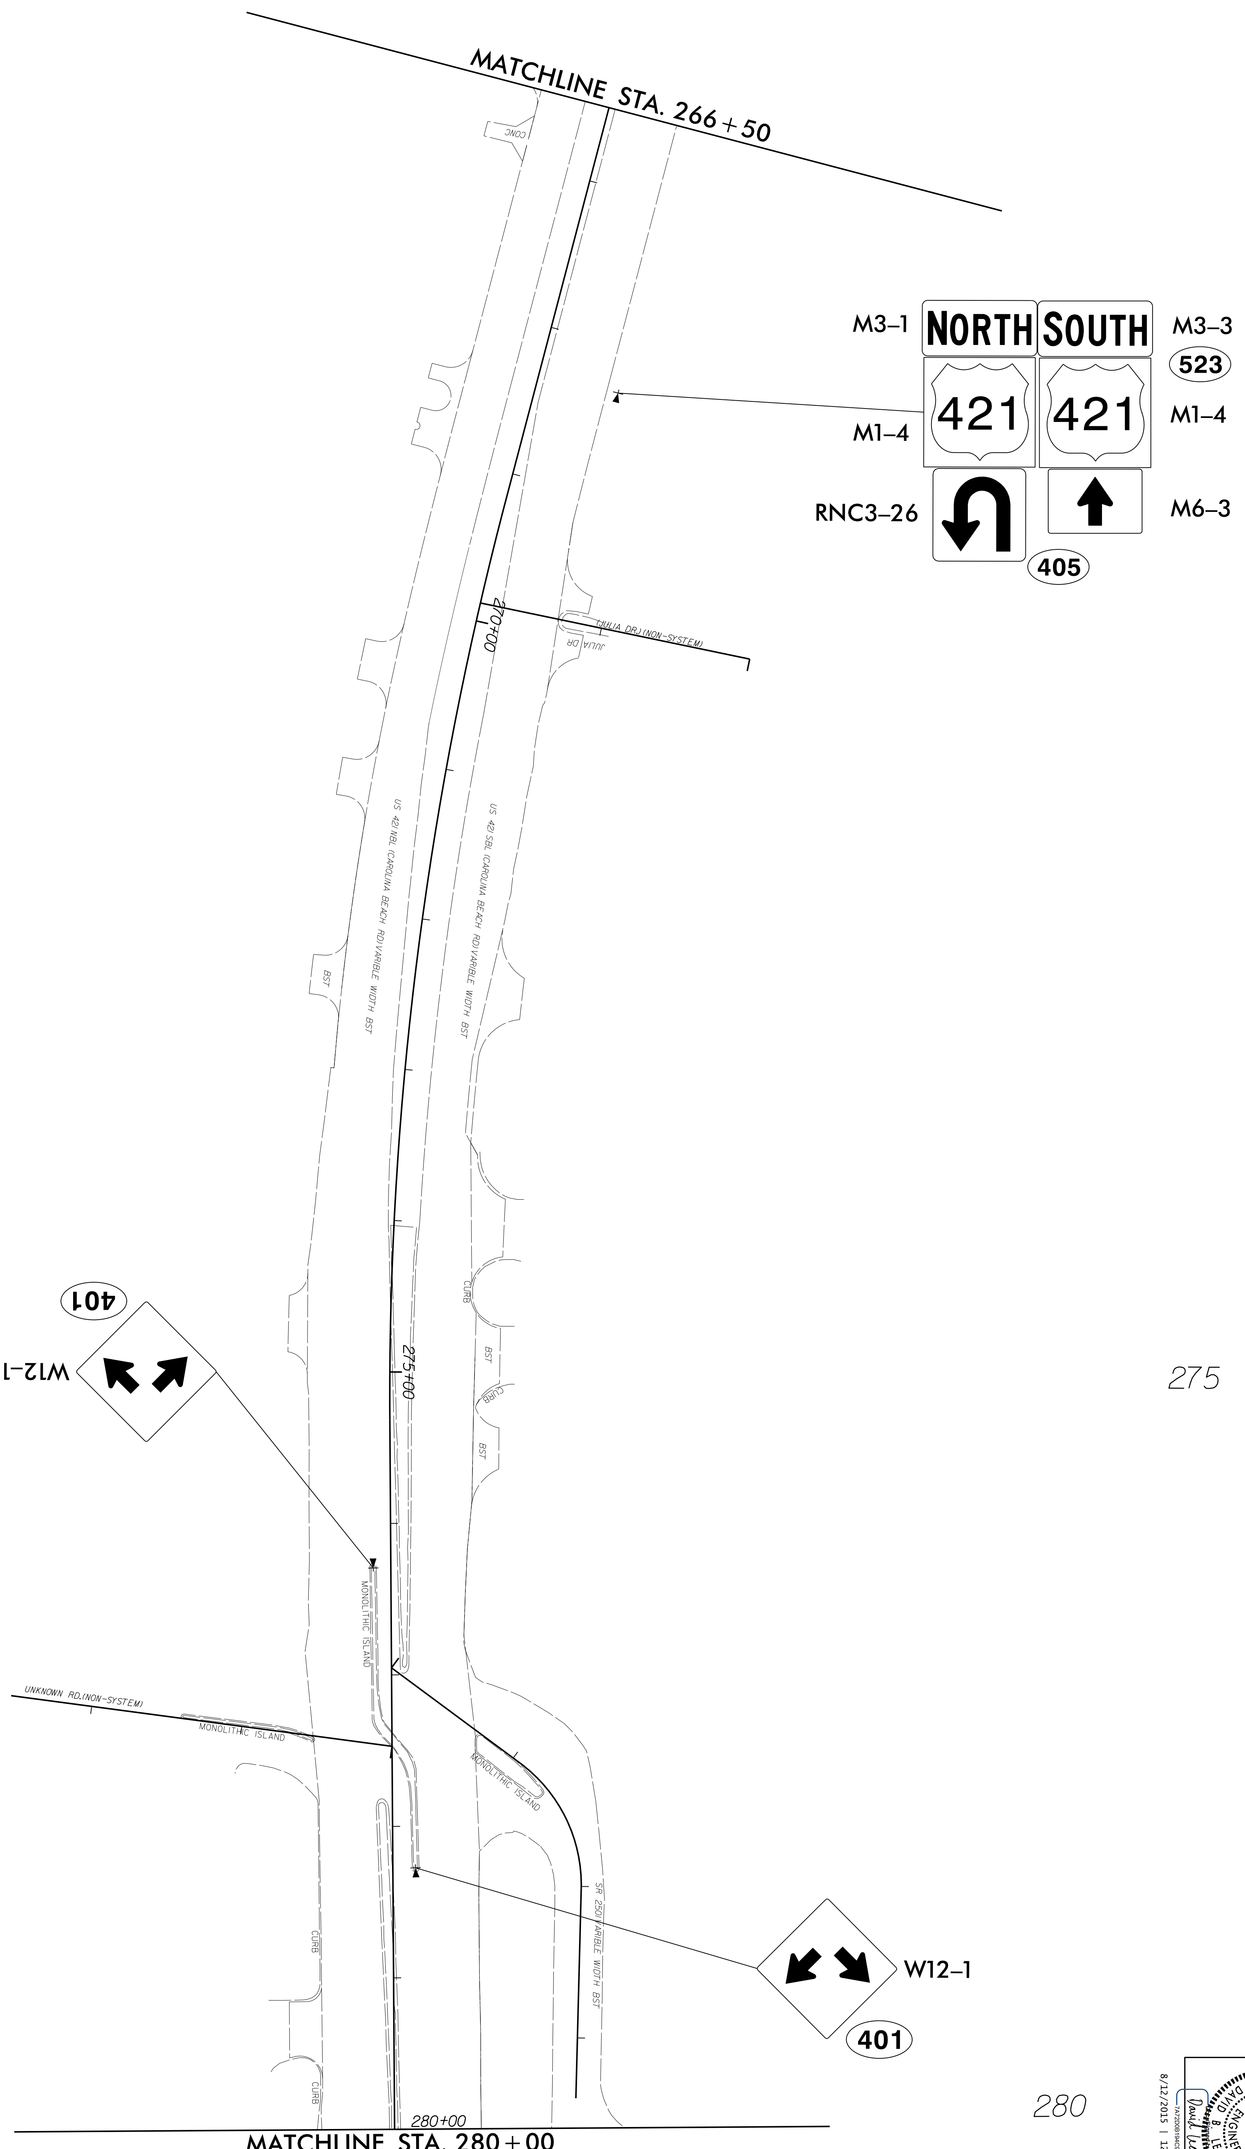

PROJECT REFERENCE NO.	SHEET NO.
W-5103A	SIGN-21
R/W SHEET NO.	

ROADWAY DESIGN ENGINEER

NORTH CAROLINA PROFESSIONAL SEAL 037439 ENGINEER DAVID L. EDWARDS

8/12/2015 | 12:17 PM PT