DocuSign Envelope ID: DA518730-DB21-4CE9-928C-9D938A62EA59

-Y16DET-
SR 2090
DETOUR

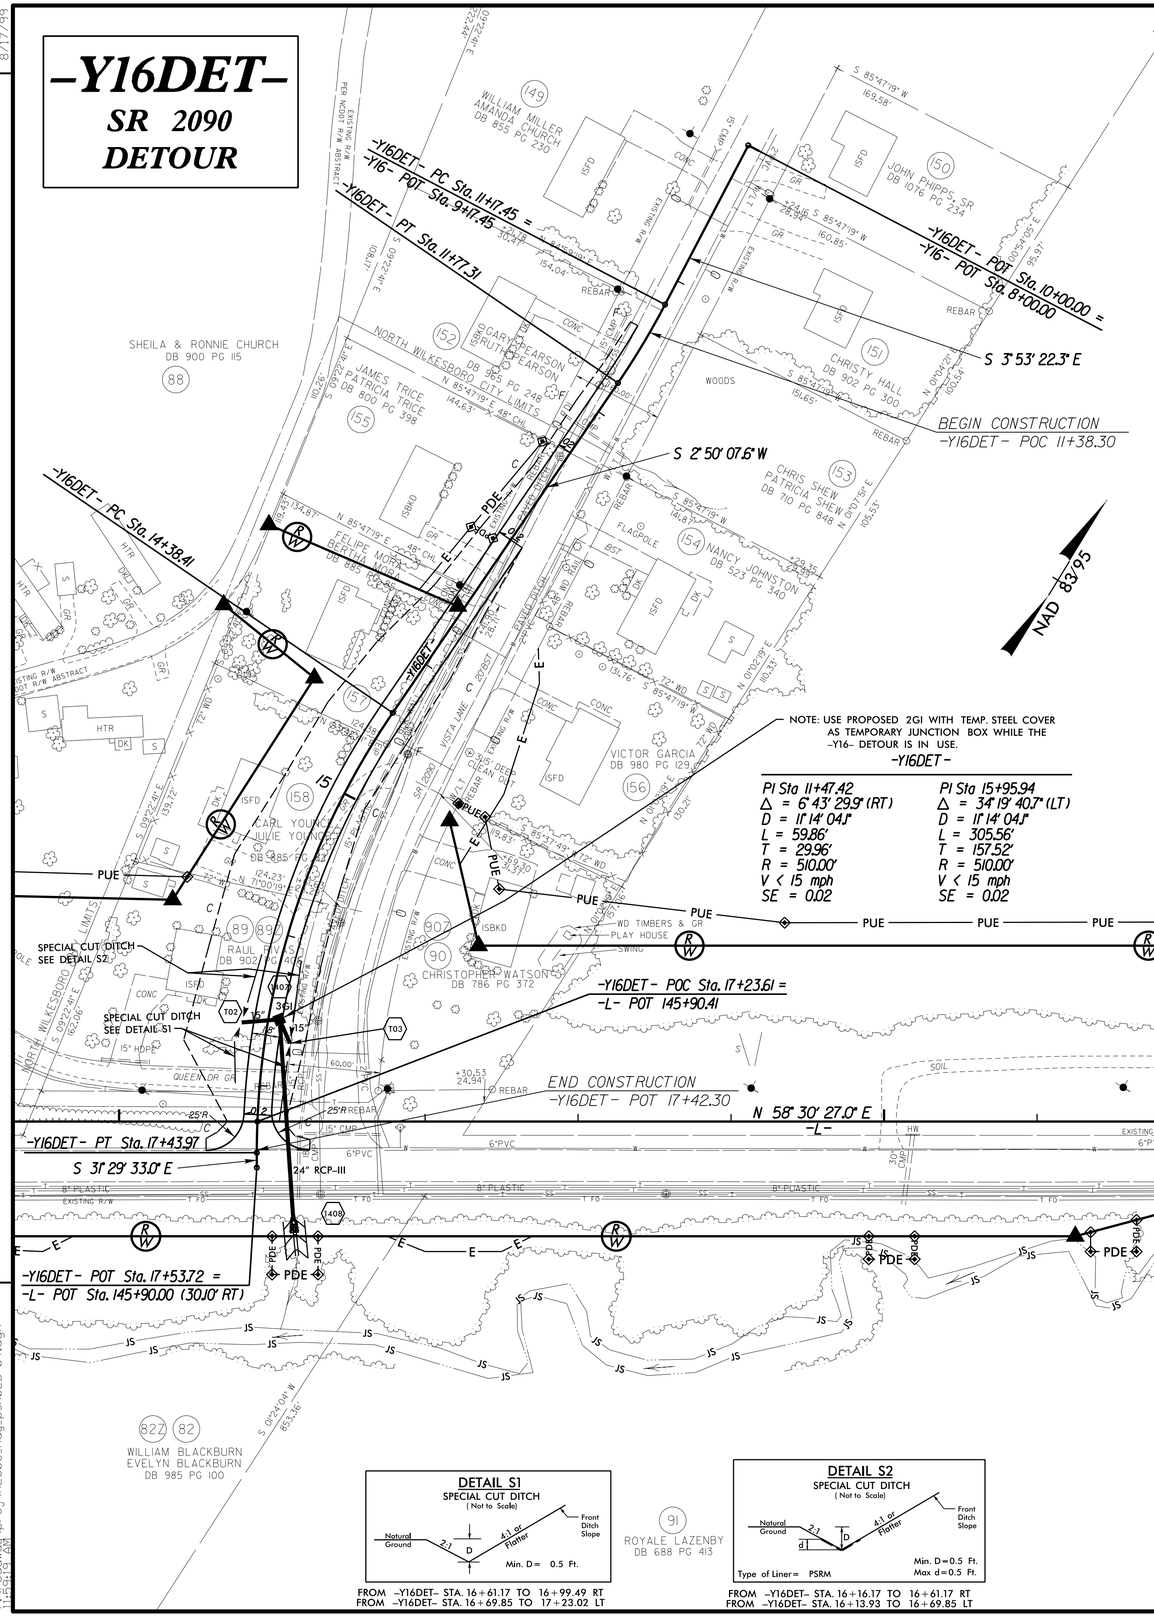

DETAIL S1
SPECIAL CUT DITCH
(Not to Scale)

FROM -Y16DET- STA. 16+61.17 TO 16+99.49 RT
FROM -Y16DET- STA. 16+69.85 TO 17+23.02 LT

DETAIL S2
SPECIAL CUT DITCH
(Not to Scale)

Type of Liner = PSRM

FROM -Y16DET- STA. 16+16.17 TO 16+61.17 RT
FROM -Y16DET- STA. 16+13.93 TO 16+69.85 LT

M A Engineering Consultants, Inc.
NC License: F-0160
598 East Chatham Street Suite 137 Cary, NC 27511
Phone: 919.297.0220 Fax: 919.297.0221

PROJECT REFERENCE NO.	SHEET NO.
R-2603	2B-4
R/W SHEET NO.	

EXISTING GROUND
PROPOSED GRADE
LEFT DITCH GRADE
RIGHT DITCH GRADE

ROADWAY DESIGN ENGINEER NORTH CAROLINA PROFESSIONAL SEAL 19724 ENGINEER DAVID BURKE EVANS
8/10/2015

HYDRAULICS ENGINEER NORTH CAROLINA PROFESSIONAL SEAL 21656 ENGINEER ROBERT KONY MADDEN
8/10/2015

-Y16DET-

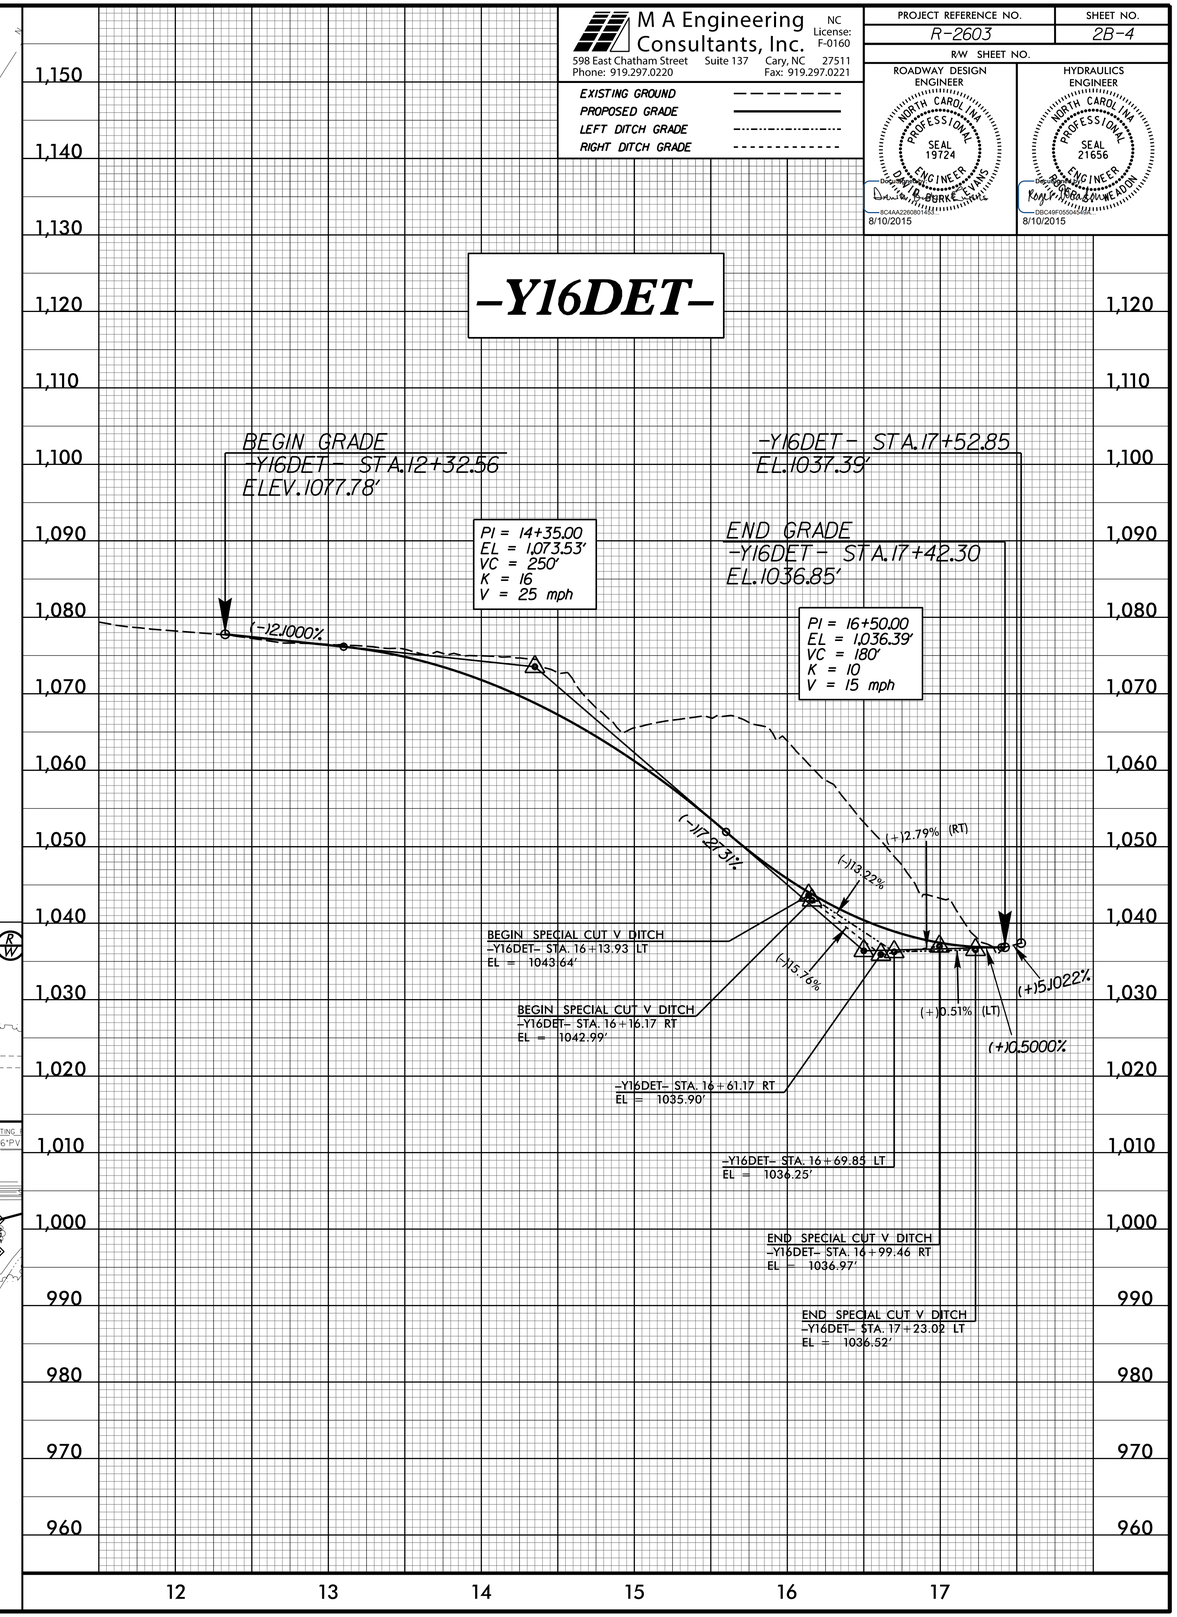

REVISIONS

8/17/99

7/2/2015
11:10:09 AM
\projects\R2603_Rdy_psh02B-04.dgn