Project: R-2603

Project No.	Sheet No.
R-2603	Sig. 1.0

STATE OF NORTH CAROLINA
DIVISION OF HIGHWAYS

Wilkes County

LOCATION: NC 268 FROM MULTI-LANES EAST OF NC 18 TO SR 1966 (AIRPORT ROAD)

TYPE OF WORK: TRAFFIC SIGNALS

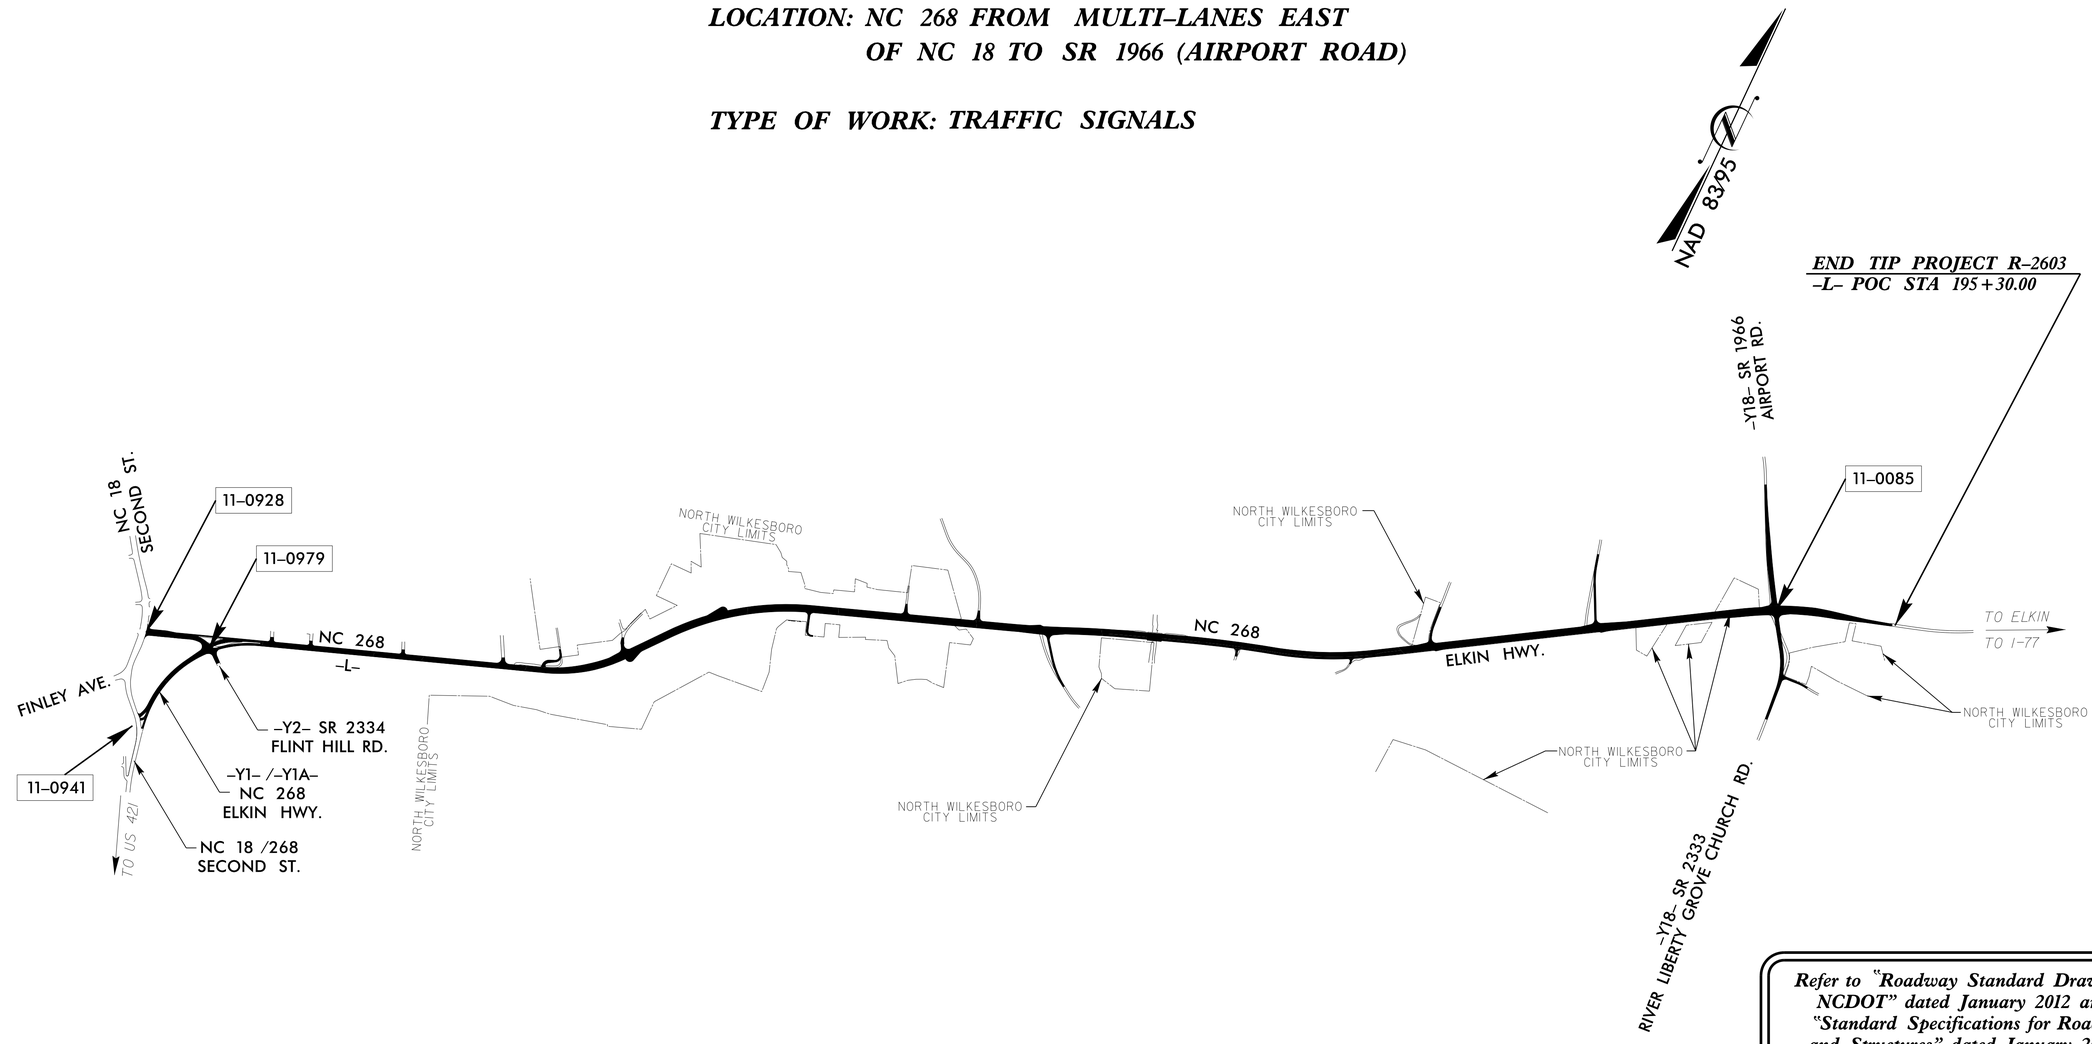

Refer to "Roadway Standard Drawings NCDOT" dated January 2012 and "Standard Specifications for Roads and Structures" dated January 2012.

Index of Plans

Sheet #	Reference #	Location/Description
Sig. 1.0	--------	Title Sheet
Sig. 2.0-2.1	11-0928	NC 18 (Sparta Road /2nd Street) at NC 268 (Elkin Highway) /Taco Bell
Sig. 3.0-4.1	11-0979	NC 268 (Elkin Road) at NC 268A /SR 2334 (Flint Hill Road)
Sig. 5.0-8.2	11-0085	NC 268 at SR 1966 (Airport Road) /SR 2333 (River Road /Liberty Grove Church Road)
Sig. 9.0-9.1	11-0941	NC 18-268 /NC 18 (2nd Street) at NC 268 (Elkin Highway)
Sig. P1-P3	N/A	Pedestrian Pushbutton Location Drawings
Sig. M1-M9	N/A	Metal Pole Standard Drawings
SCP.1 - SCP.6	N/A	Signal Communication Plans

INTELLIGENT TRANSPORTATION AND SIGNALS UNIT

Contacts:

Zachary M. Little, PE-Western Region Signals Project Engineer
George C. Brown, PE-Signal Equipment Design Engineer
Gregory A. Fuller, PE-State ITS and Signals Engineer

Prepared in the Office of:
DIVISION OF HIGHWAYS
TRANSPORTATION MOBILITY AND SAFETY DIVISION
Transportation Mobility and Safety Division
ITS and Signals Unit
750 N. Greenfield Parkway, Garner, NC 27529

08-JUN-2015 16:17
H:\Traffic\Signals\Design\Titlesheet\R-2603 Title Sheet.dgn