PROJECT REFERENCE NO.	SHEET NO.
R-2603	UC-8
DESIGNED BY: B.DIXON	
DRAWN BY: R.MOSS	
CHECKED BY: B.DIXON	
APPROVED BY:	
REVISED:	
MUNICIPAL ENGINEERING SERVICES COMPANY, PA.	NORTH CAROLINA PROFESSIONAL SEAL 10446 ENGINEER DocuSigned by: William M. Dixon 2EB99F4E33C4... 07/20/2015
P.O. BOX 97 GARNER, NC. 27529 (919)772-5393	UTILITY CONSTRUCTION PLANS ONLY

UTILITY CONSTRUCTION

ALL WATERLINE FITTINGS SHALL BE INCIDENTAL TO COST OF PROPOSED WATERLINE

ALL METERS THAT ARE TO BE RECONNECTED SHALL BE DRY BORED UNDER THE ROAD IF CROSSING THE ROAD IS NECESSARY

ALL METERS THAT ARE TO BE RELOCATED SHALL BE DRY BORED UNDER THE ROAD IF CROSSING THE ROAD IS NECESSARY

SANITARY SEWER CLEANOUT (2)

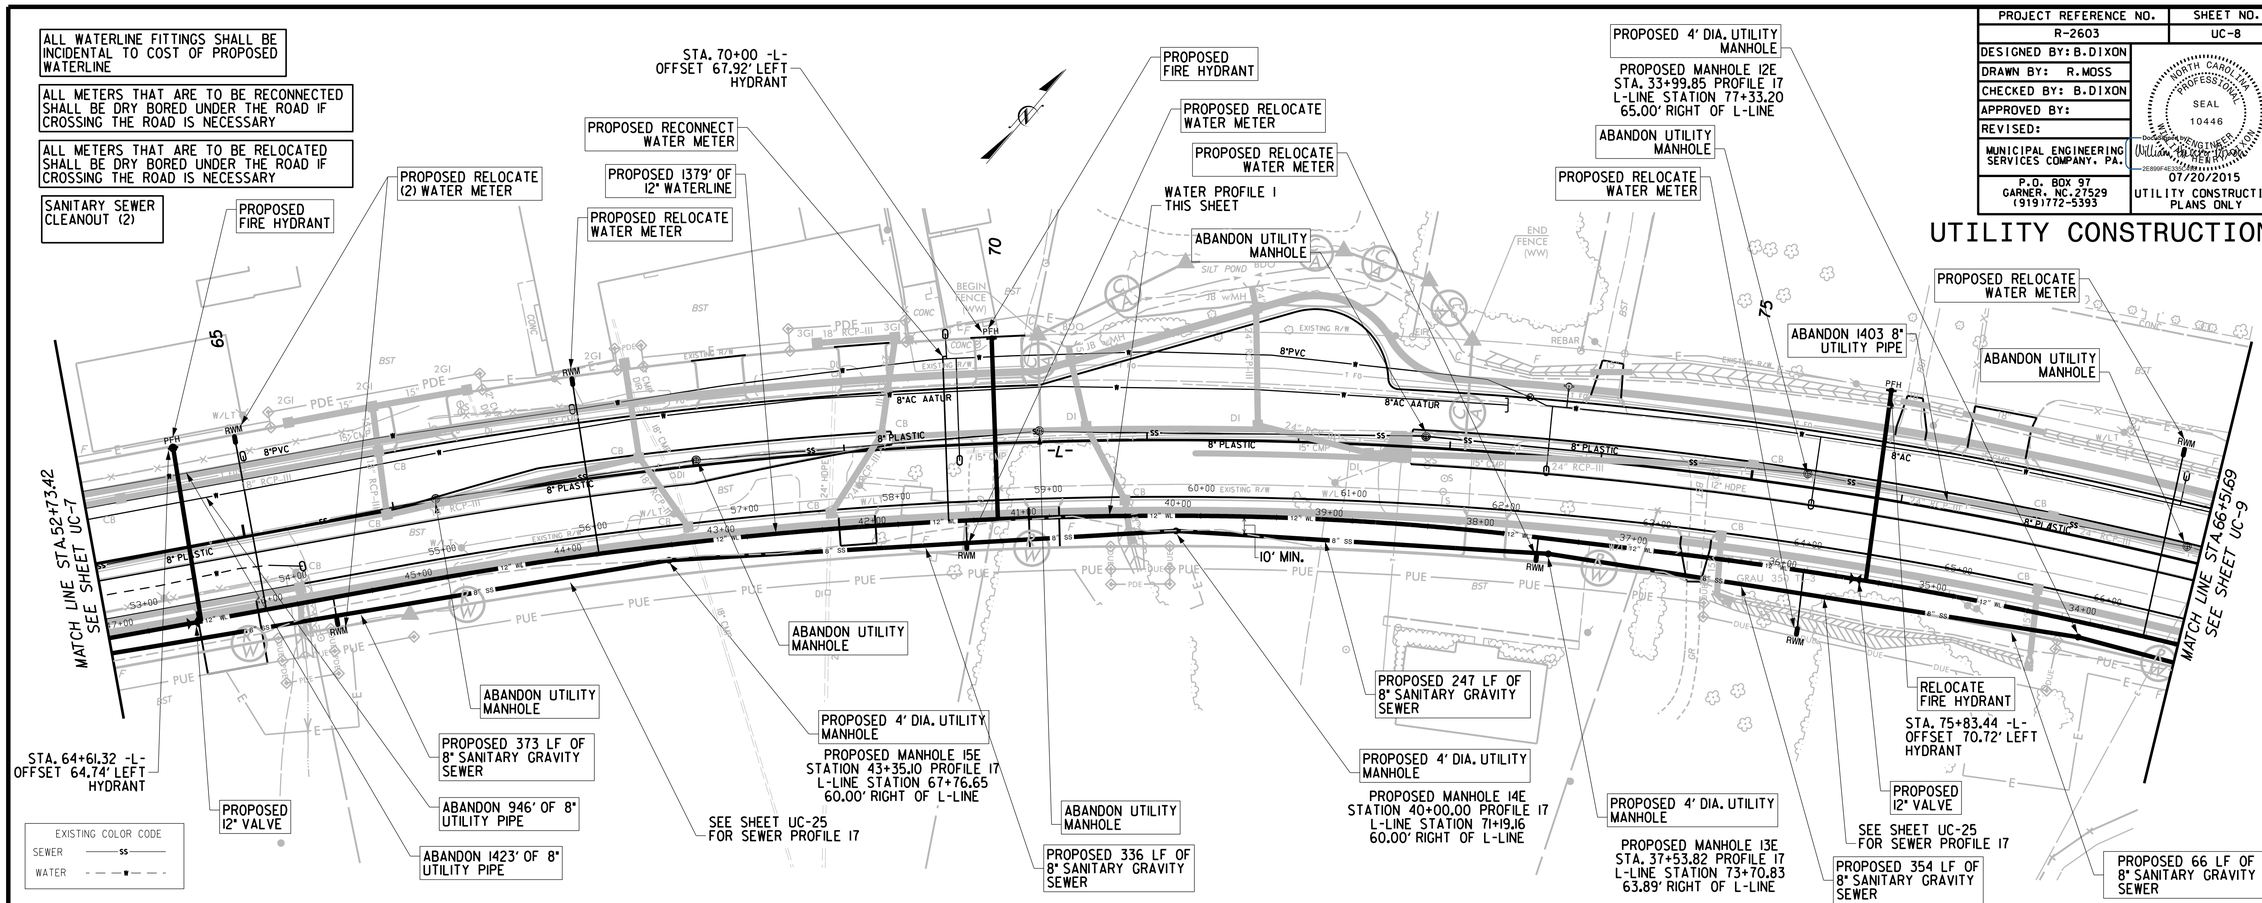

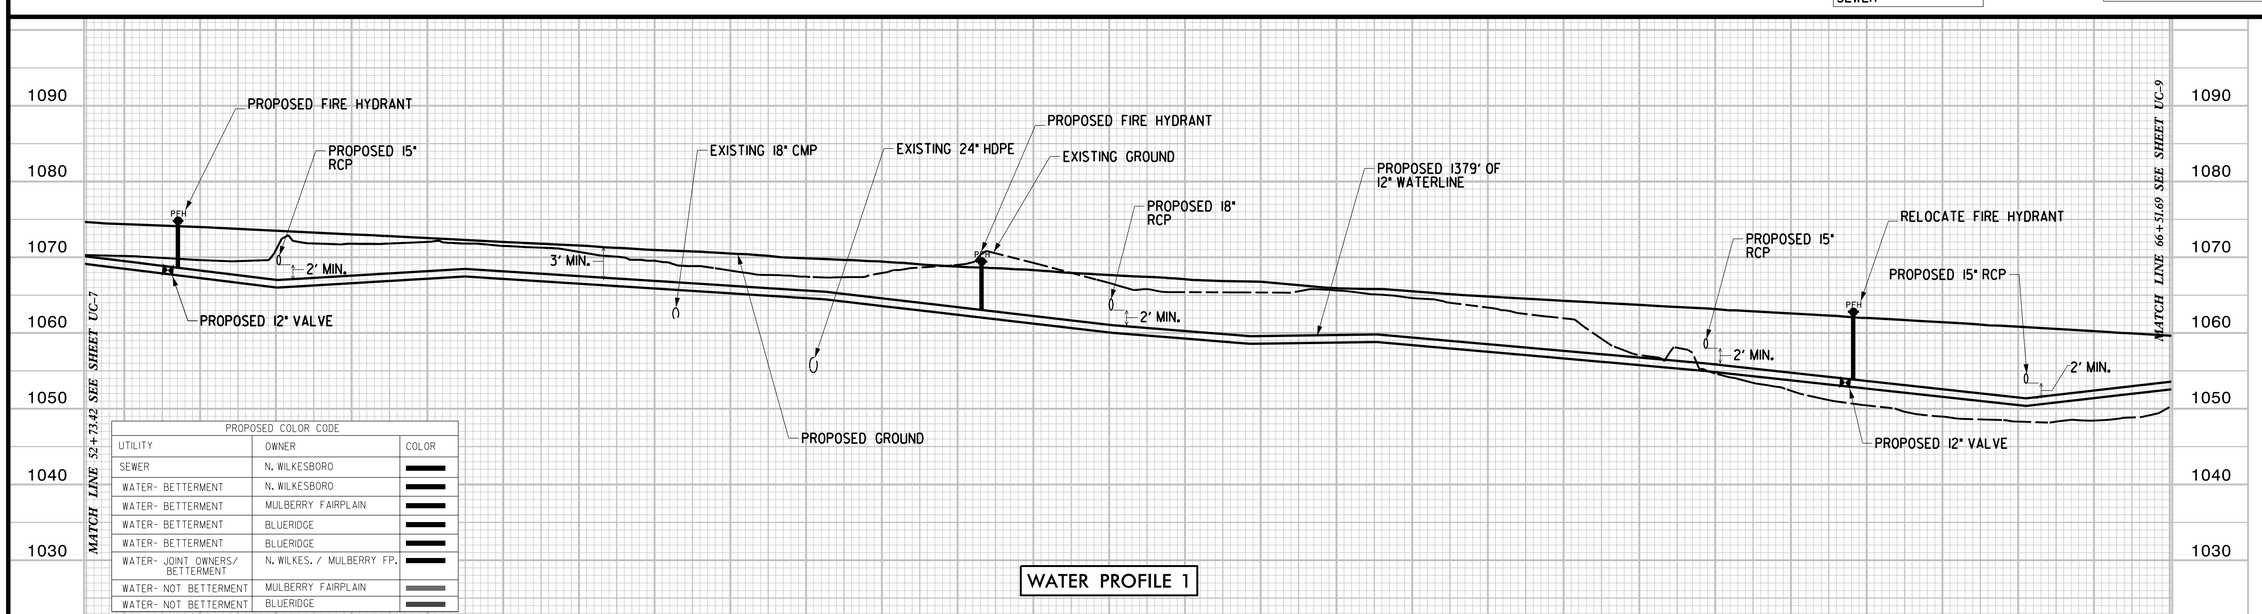

PROPOSED COLOR CODE

UTILITY	OWNER	COLOR
SEWER	N. WILKESBORO	
WATER- BETTERMENT	N. WILKESBORO	
WATER- BETTERMENT	MULBERRY FAIRPLAIN	
WATER- BETTERMENT	BLUERIDGE	
WATER- BETTERMENT	BLUERIDGE	
WATER- JOINT OWNERS/ BETTERMENT	N. WILKES. / MULBERRY FP.	
WATER- NOT BETTERMENT	MULBERRY FAIRPLAIN	
WATER- NOT BETTERMENT	BLUERIDGE	

WATER PROFILE 1