PROJECT REFERENCE NO.	SHEET NO.
R-2603	UC-11
DESIGNED BY: B.DIXON	
DRAWN BY: R.MOSS	
CHECKED BY: B.DIXON	
APPROVED BY:	
REVISED:	
MUNICIPAL ENGINEERING SERVICES COMPANY, PA.	
P.O. BOX 97 GARNER, NC. 27529 (919)772-5393	

NORTH CAROLINA PROFESSIONAL SEAL 10446 ENGINEER William Bryan Dixon III

DocuSigned by: William Bryan Dixon III 2E899F4E3350488...

07/22/2015

UTILITY CONSTRUCTION PLANS ONLY

UTILITY CONSTRUCTION

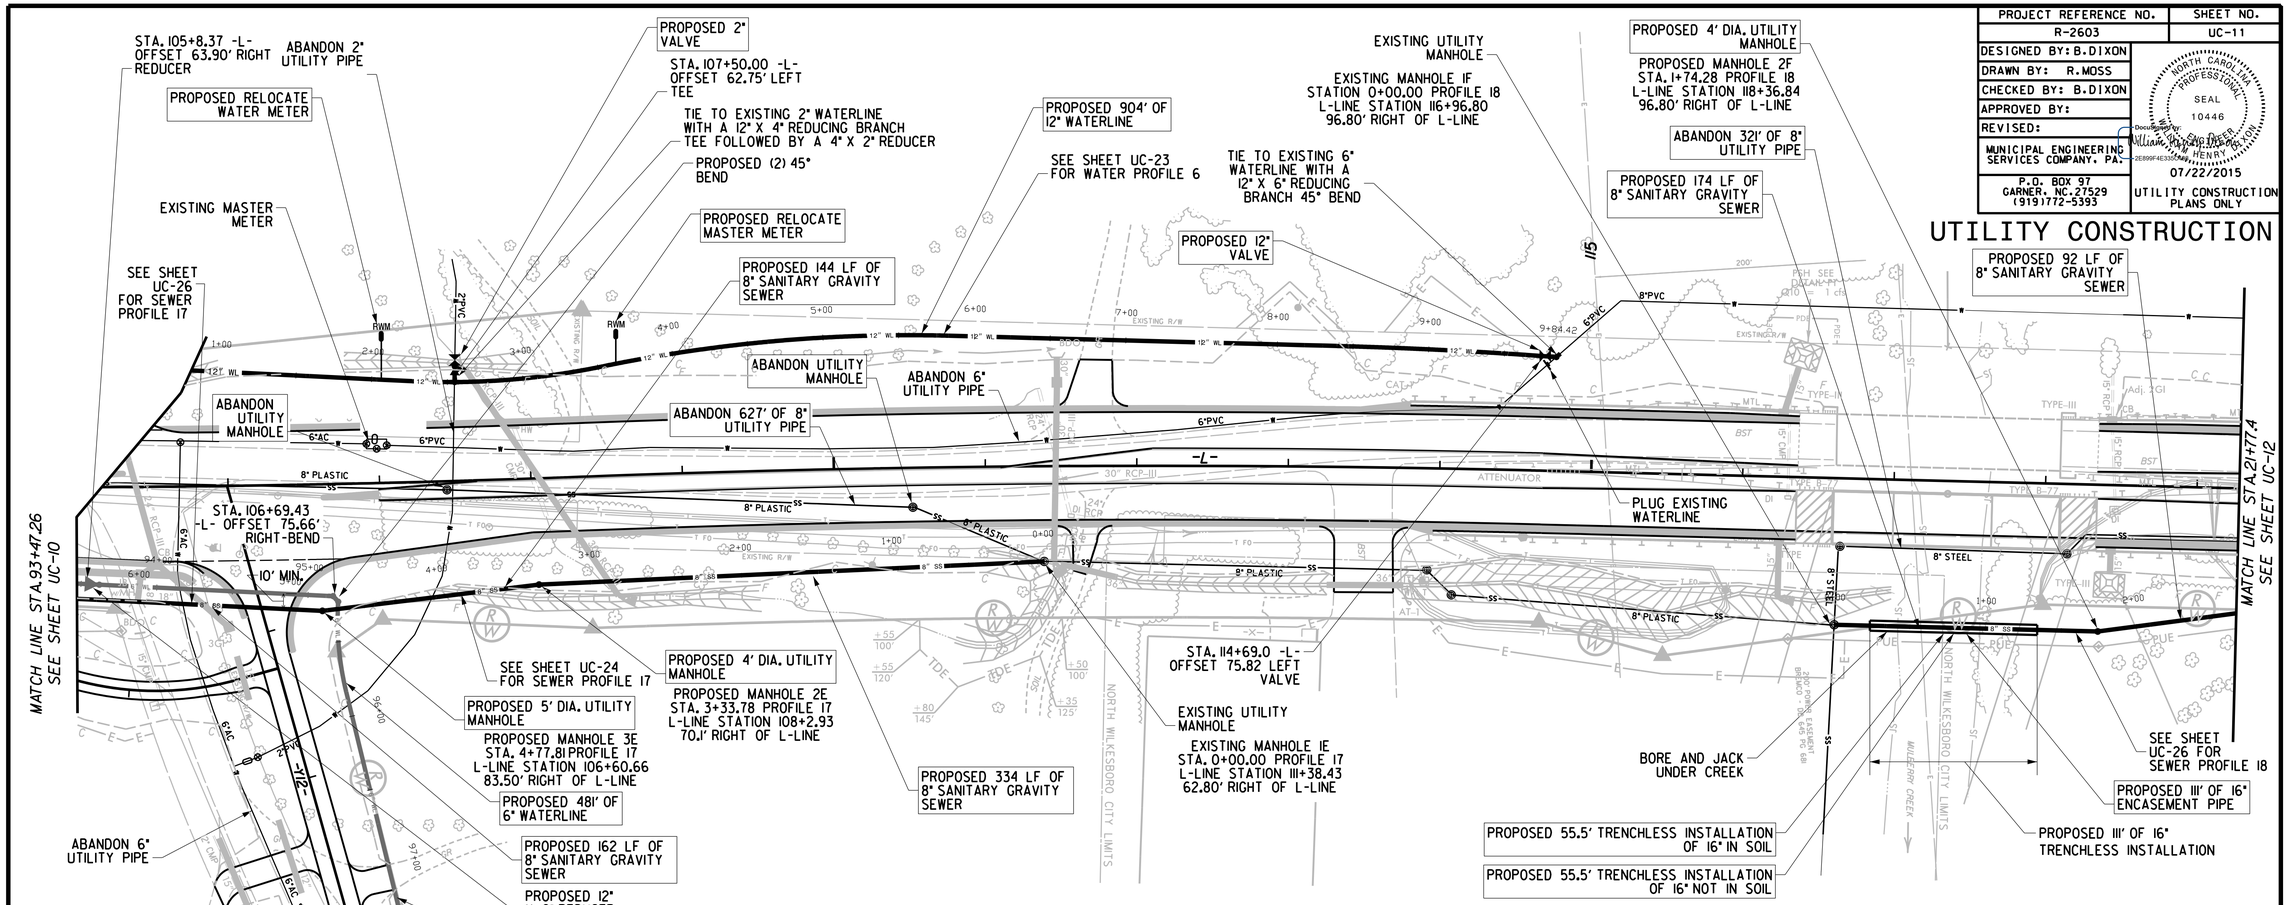

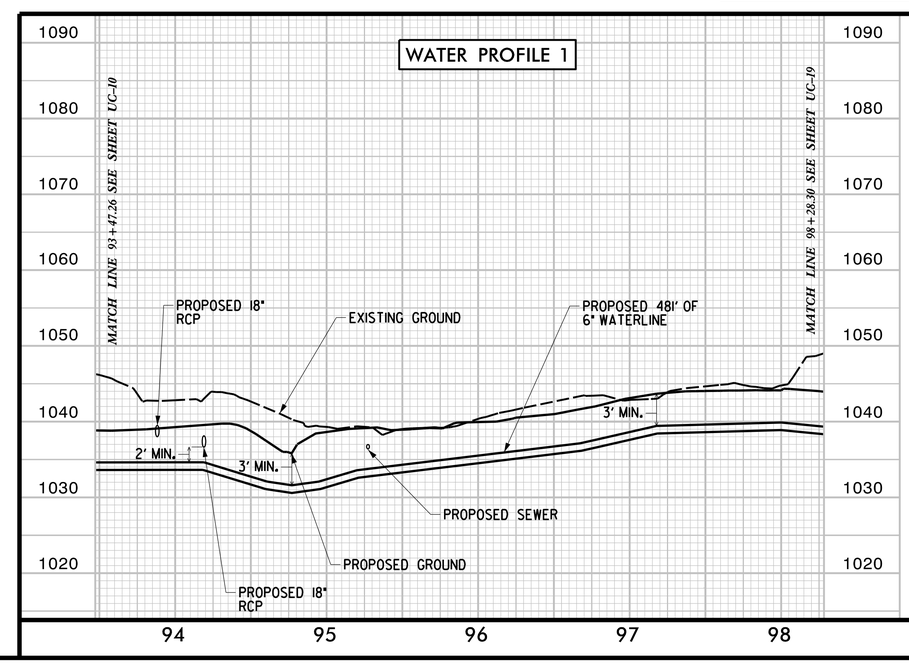

EXISTING COLOR CODE	
SEWER	——SS——
WATER	- — —■— — -

PROPOSED COLOR CODE		
UTILITY	OWNER	COLOR
SEWER	N. WILKESBORO	
WATER- BETTERMENT	N. WILKESBORO	
WATER- BETTERMENT	MULBERRY FAIRPLAIN	
WATER- BETTERMENT	BLUERIDGE	
WATER- BETTERMENT	BLUERIDGE	
WATER- JOINT OWNERS/ BETTERMENT	N. WILKES. / MULBERRY FP.	
WATER- NOT BETTERMENT	MULBERRY FAIRPLAIN	
WATER- NOT BETTERMENT	BLUERIDGE	

ALL WATERLINE FITTINGS SHALL BE INCIDENTAL TO COST OF PROPOSED WATERLINE

ALL METERS THAT ARE TO BE RECONNECTED SHALL BE DRY BORED UNDER THE ROAD IF CROSSING THE ROAD IS NECESSARY

ALL METERS THAT ARE TO BE RELOCATED SHALL BE DRY BORED UNDER THE ROAD IF CROSSING THE ROAD IS NECESSARY