| PROJECT REFERENCE NO. | SHEET NO. |
|---|---|
| R-2603 | UO-11 |

# UTILITIES BY OTHERS

NOTE:
ALL PROPOSED UTILITY WORK SHOWN ON THIS SHEET WILL BE DONE BY OTHERS

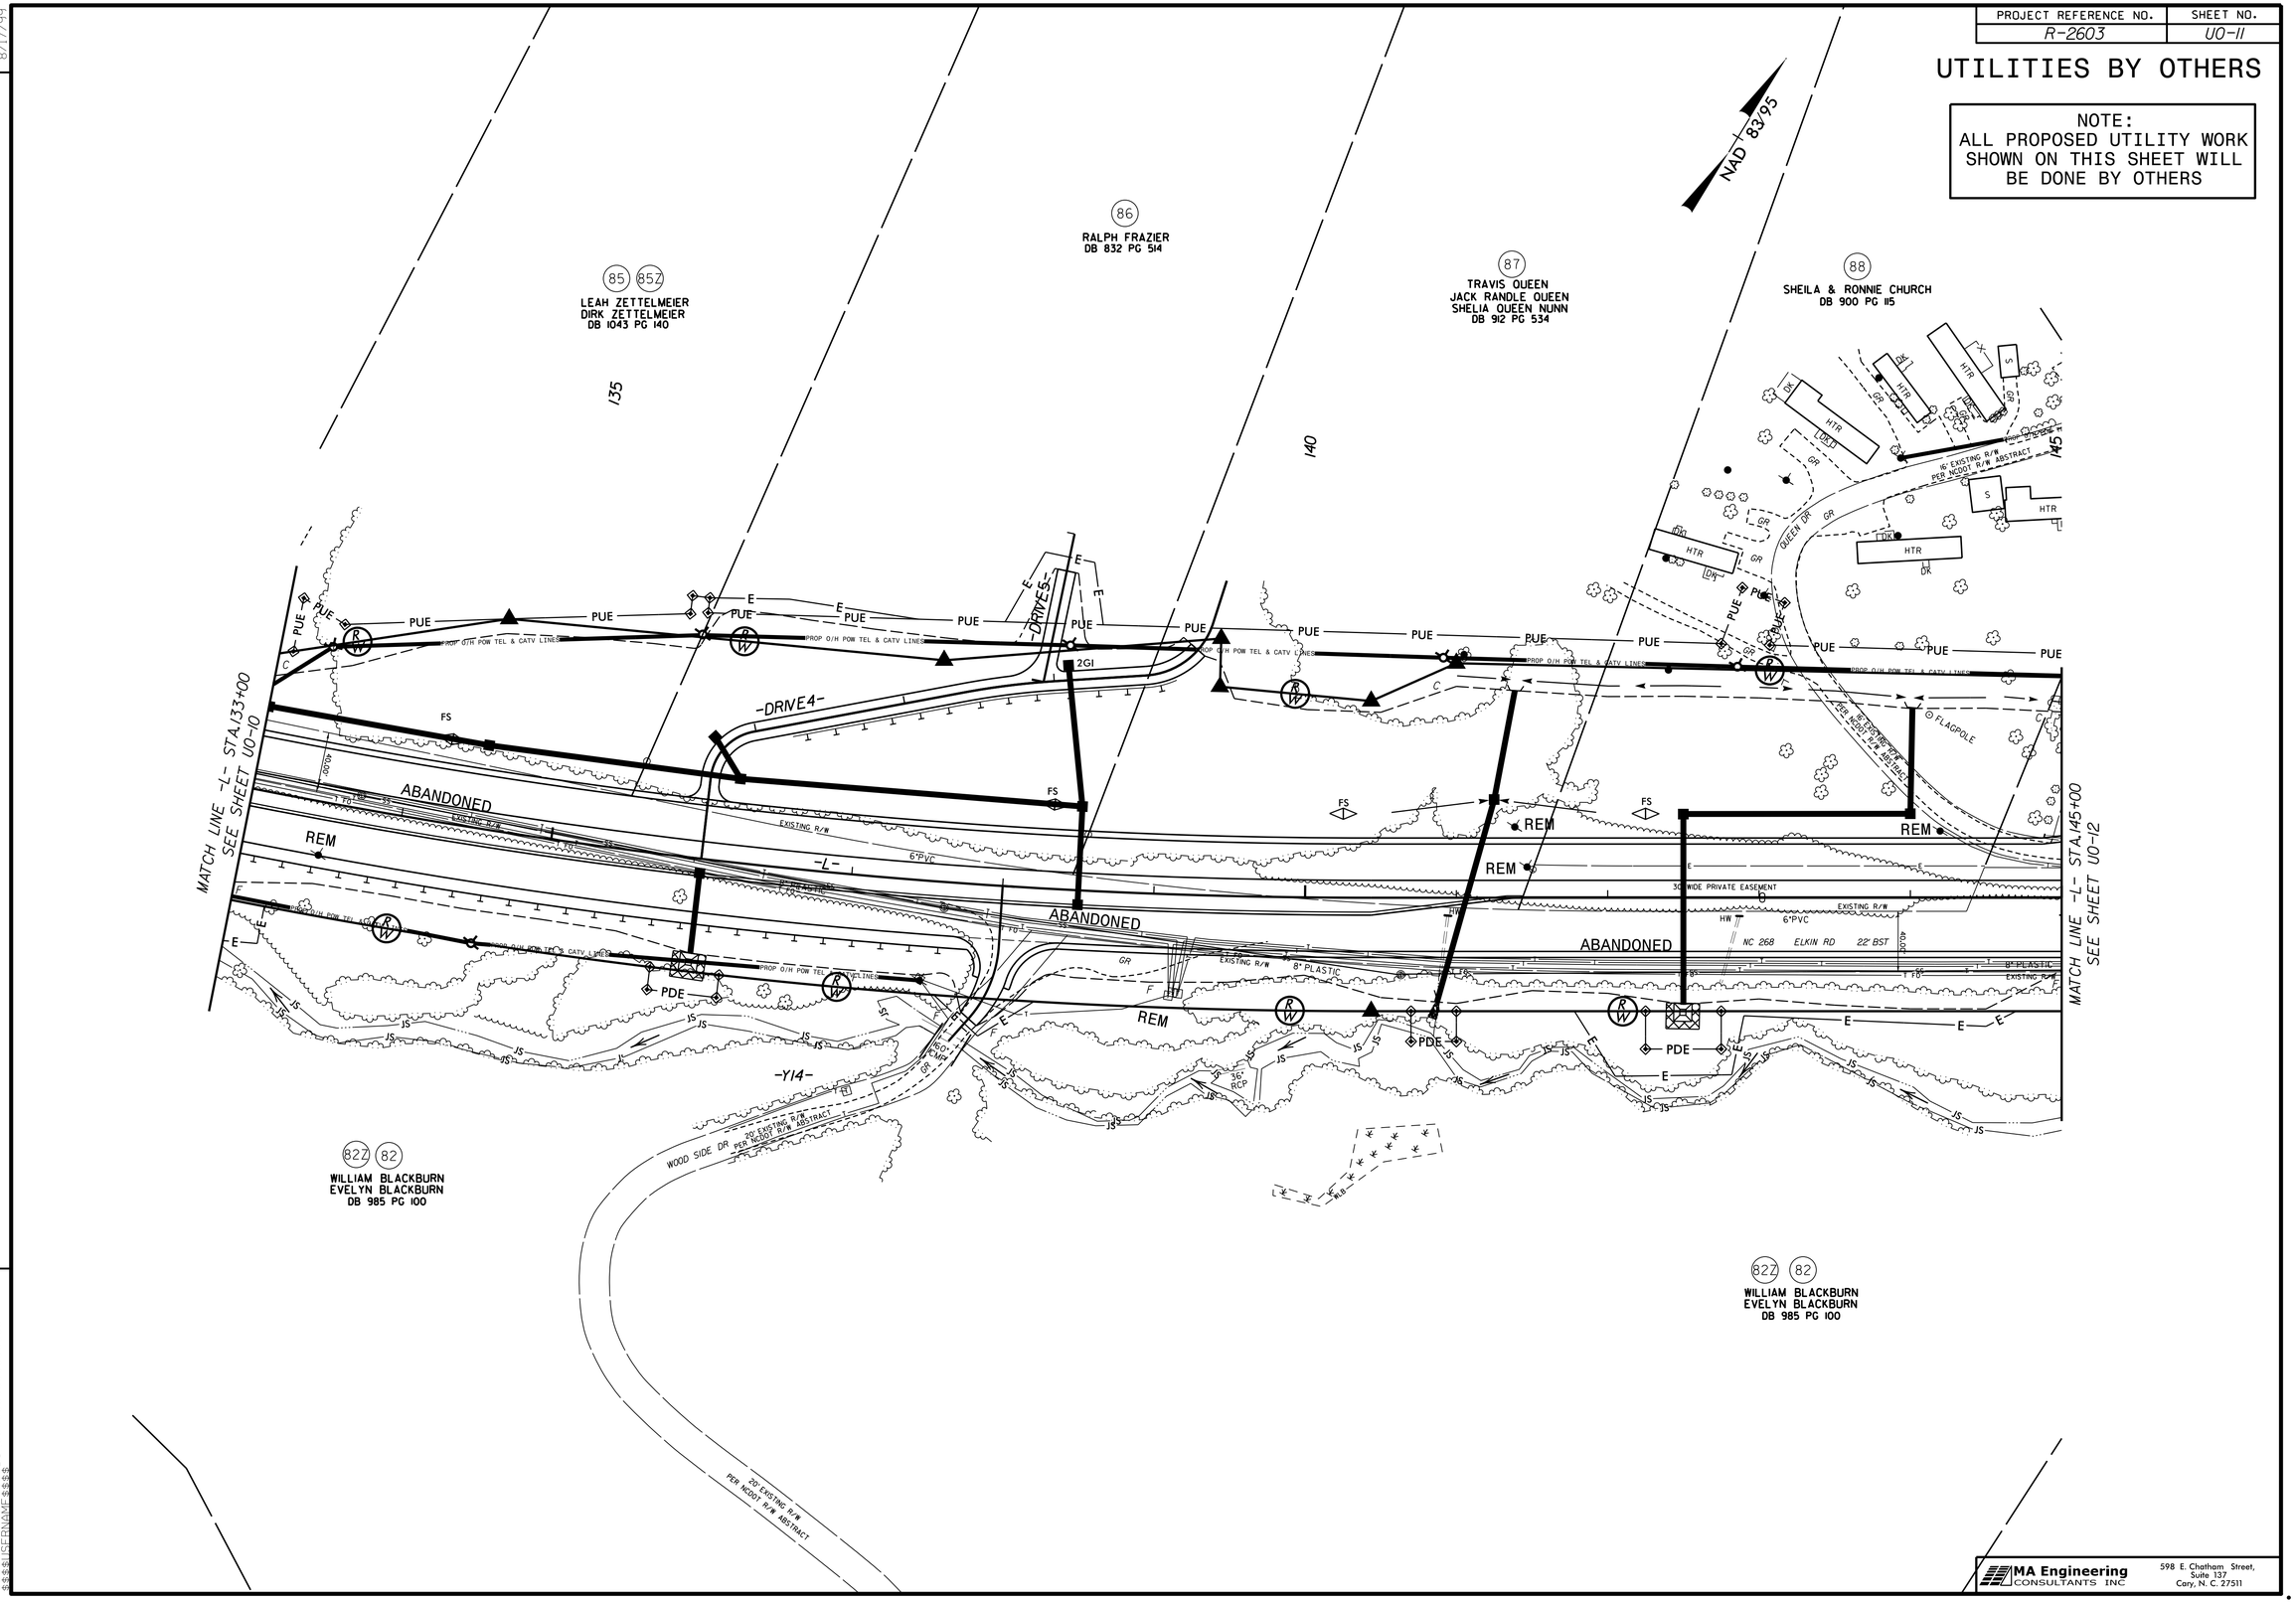


MA Engineering CONSULTANTS INC
598 E. Chatham Street, Suite 137
Cary, N. C. 27511

REVISIONS

8/17/99