TIP NO.	SHEET NO.
B-3159	SIGN-6

APPROVED: DocuSigned by: Ronald W. King 0695D7A9577C4DC...

DATE: 7/7/2015

SEAL

NORTH CAROLINA PROFESSIONAL SEAL 022959 ENGINEER RONALD W. KING

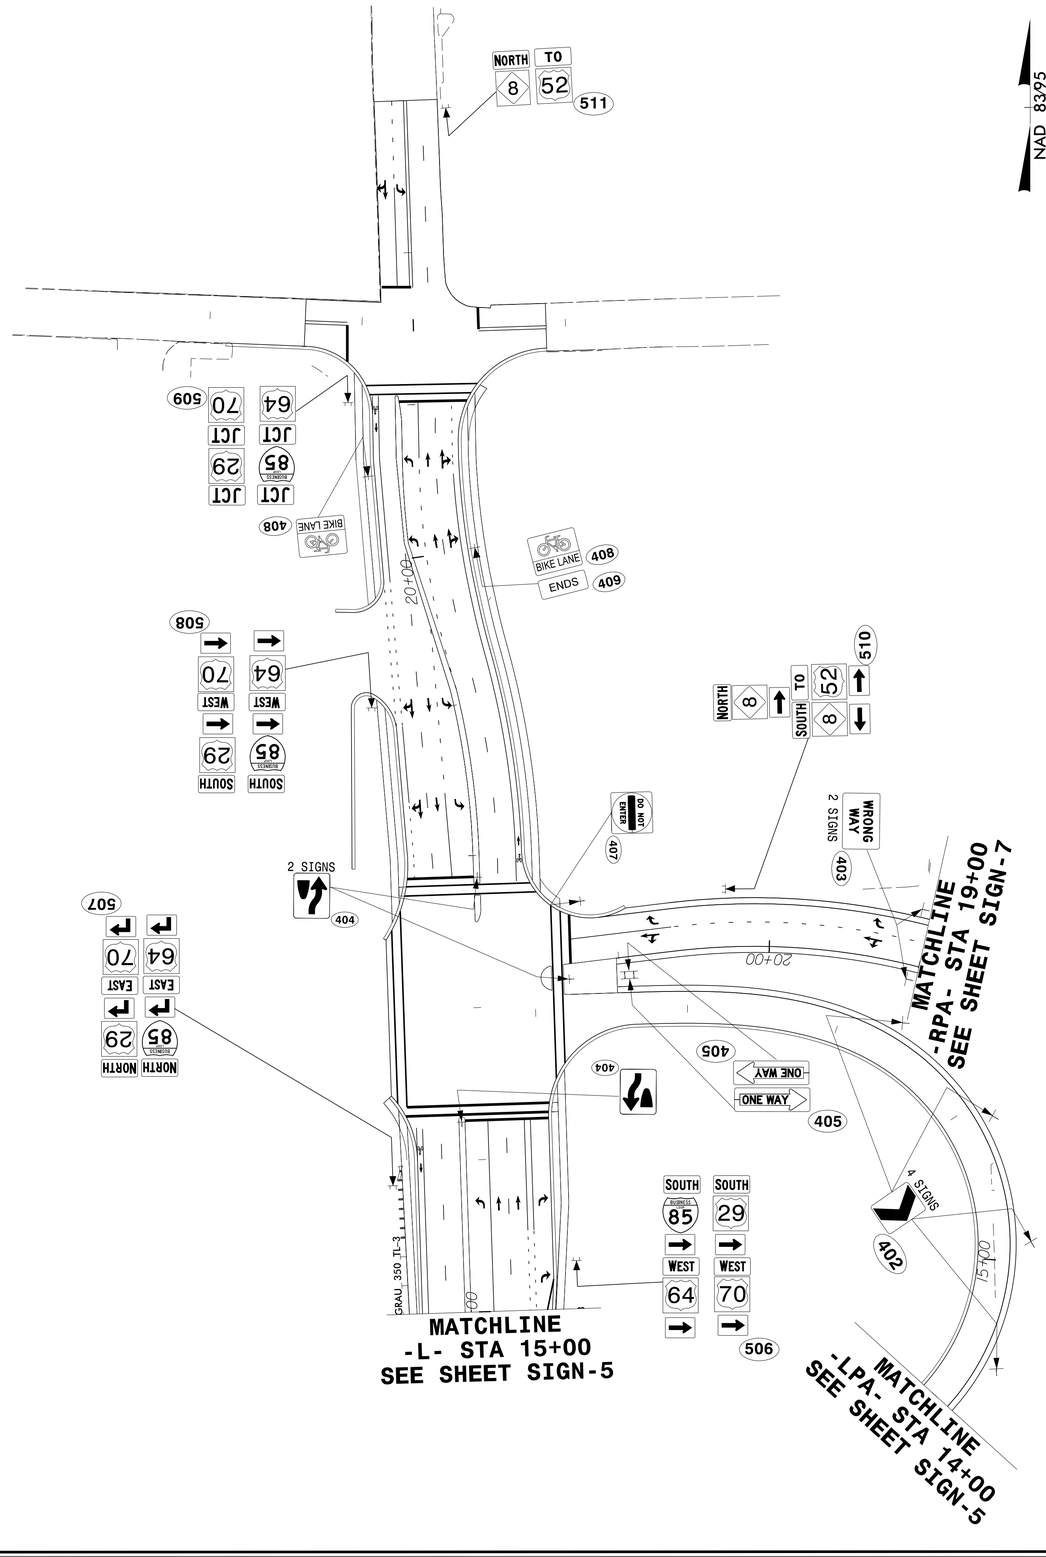

PROPOSED SIGNING DETAIL

7/7/2015
P:\TIP_Projects-B\B3159\Traffic\Signing\CADD\Signing Layout Plans\B-3159_SIGN_6.dgn
User:sjohns