PROJECT REFERENCE NO.	SHEET NO.
C-5558	Sig. 26.0

PHASING DIAGRAM

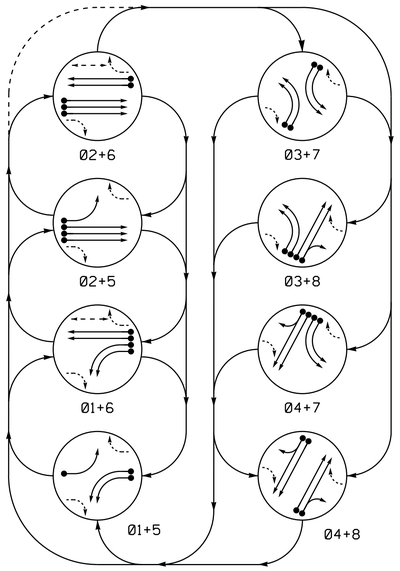

PHASING DIAGRAM DETECTION LEGEND

- DETECTED MOVEMENT
- UNDETECTED MOVEMENT (OVERLAP)
- UNSIGNALIZED MOVEMENT
- PEDESTRIAN MOVEMENT

TABLE OF OPERATION

SIGNAL FACE	PHASE 0 1 + 5	0 1 + 6	0 2 + 5	0 2 + 6	0 3 + 7	0 3 + 8	0 4 + 7	0 4 + 8	FLASH
11, 12	←	←	~~R~~	~~R~~	~~R~~	~~R~~	~~R~~	~~R~~	~~R~~
21, 22, 23	R	R	G	G	R	R	R	R	Y
31, 32	~~R~~	~~R~~	~~R~~	~~R~~	←	←	~~R~~	~~R~~	~~R~~
41, 42	R	R	R	R	R	R	G	G	R
51	←	~~R~~	←	~~R~~	~~R~~	~~R~~	~~R~~	~~R~~	~~R~~
61, 62	R	G	R	G	R	R	R	R	Y
71, 72	~~R~~	~~R~~	~~R~~	~~R~~	←	~~R~~	←	~~R~~	~~R~~
81, 82	R	R	R	R	R	G	R	G	R
P61, P62	DW	W	DW	W	DW	DW	DW	DW	DRK

W - Walk
DW - Don't Walk
DRK - Dark

SIGNAL FACE I.D.

All Heads L.E.D.

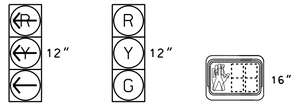

11, 12
31, 32
51
71, 72

21, 22, 23
41, 42
61, 62
81, 82

P61,P62

OASIS 2070 LOOP & DETECTOR INSTALLATION CHART

INDUCTIVE LOOPS					DETECTOR PROGRAMMING						
LOOP	SIZE (FT)	DISTANCE FROM STOPBAR (FT)	TURNS	NEW LOOP	PHASE	CALLING	EXTENSION	FULL TIME DELAY	STRETCH TIME	DELAY TIME	SYSTEM LOOP	NEW CARD
1A	6X40	0	2-4-2	-	1	Y	Y	-	-	-	-	Y
1B	6X40	0	2-4-2	-	1	Y	Y	-	-	-	-	Y
2A, 2B, 2C	6X6	70	EXIST	-	2	Y	Y	-	-	-	-	Y
3A	6X40	0	2-4-2	-	3	Y	Y	-	-	-	-	Y
3B	6X40	0	2-4-2	-	3	Y	Y	-	-	-	-	Y
4A, 4B	6X40	0	2-4-2	-	4	Y	Y	-	-	-	-	Y
5A	6X40	0	2-4-2	-	5	Y	Y	-	-	-	-	Y
6A, 6B	6X6	70	EXIST	-	6	Y	Y	-	-	-	-	Y
7A	6X40	0	2-4-2	-	7	Y	Y	-	-	3	-	Y
7B	6X40	0	2-4-2	-	7	Y	Y	-	-	-	-	Y
8A	6X40	0	2-4-2	-	8	Y	Y	-	-	-	-	Y
8B	6X40	0	2-4-2	-	8	Y	Y	-	-	10	-	Y
S1	6X6	+245	EXIST	-	-	-	-	-	-	-	Y	Y
S2	6X6	+245	EXIST	-	-	-	-	-	-	-	Y	Y
S3	6X6	+360	EXIST	-	-	-	-	-	-	-	Y	Y
S4	6X6	+360	EXIST	-	-	-	-	-	-	-	Y	Y
S5	6X6	+230	EXIST	-	-	-	-	-	-	-	Y	Y
S6	6X6	+230	EXIST	-	-	-	-	-	-	-	Y	Y
S7	6X6	EXIST	EXIST	-	-	-	-	-	-	-	Y	Y
S8	6X6	EXIST	EXIST	-	-	-	-	-	-	-	Y	Y
S9	6X6	EXIST	EXIST	-	-	-	-	-	-	-	Y	Y

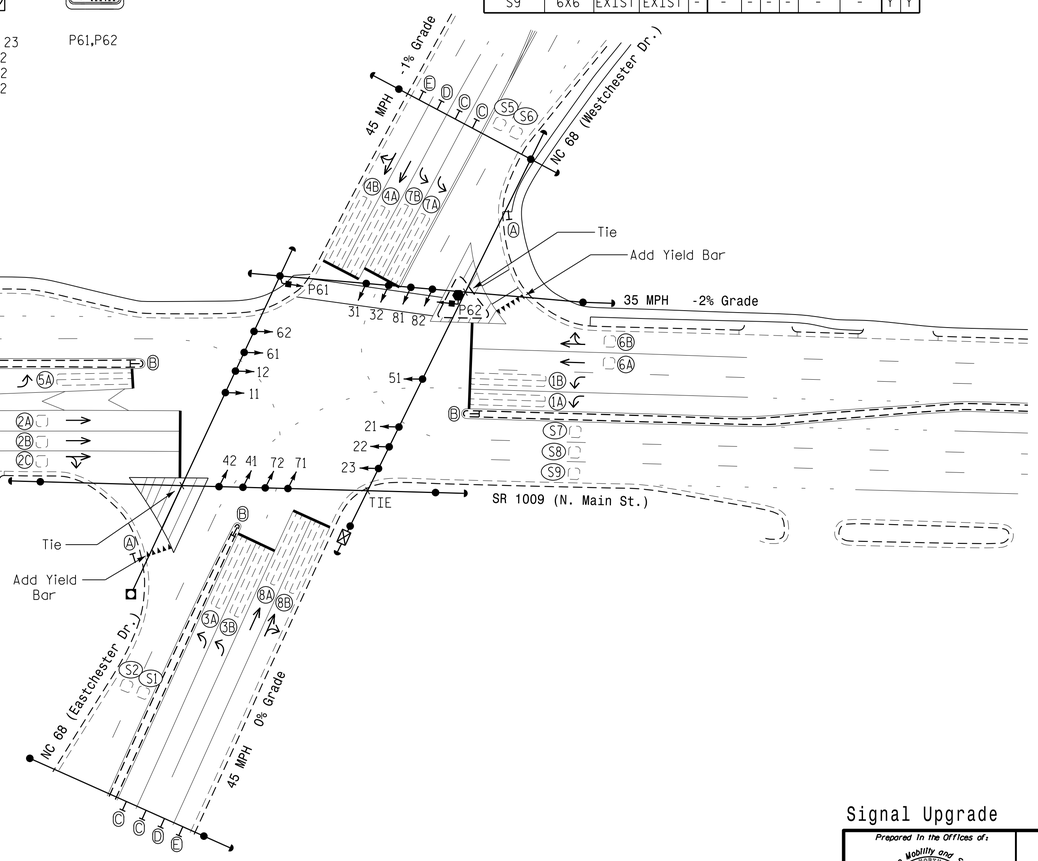

OASIS 2070 TIMING CHART

FEATURE	PHASE 1	2	3	4	5	6	7	8
Min Green 1 *	7	10	7	7	7	10	7	7
Extension 1 *	2.0	3.0	2.0	2.0	2.0	3.0	2.0	2.0
Max Green 1 *	15	60	15	25	15	60	15	25
Yellow Clearance	3.0	4.0	3.0	4.6	3.0	4.0	3.0	4.5
Red Clearance	3.9	2.2	3.5	1.9	4.0	2.2	3.1	1.9
Walk 1 *	-	-	-	-	-	7	-	-
Don't Walk 1	-	-	-	-	-	18	-	-
Seconds Per Actuation *	-	-	-	-	-	-	-	-
Max Variable Initial *	-	-	-	-	-	-	-	-
Time Before Reduction *	-	-	-	-	-	-	-	-
Time To Reduce *	-	-	-	-	-	-	-	-
Minimum Gap	-	-	-	-	-	-	-	-
Recall Mode **	-	SOFT RECALL	-	-	-	SOFT RECALL	-	-
Vehicle Call Memory	-	YELLOW	-	-	-	YELLOW	-	-
Dual Entry	-	-	-	-	-	-	-	-
Simultaneous Gap	ON	ON	ON	ON	ON	ON	ON	ON

* These values may be field adjusted. Do not adjust Min Green and Extension times for phases 2 and 6 lower than what is shown. Min Green for all other phases should not be lower than 4 seconds.

** May be changed to Min Recall by Time of Day at discretion of City Traffic Engineer.

8 Phase
Fully Actuated
(High Point Signal System)

NOTES

1. Refer to "Roadway Standard Drawings NCDOT" dated January 2012 and "Standard Specifications for Roads and Structures" dated January 2012.
2. Do not program signal for late night flashing operation unless otherwise directed by the Engineer.
3. Phase 1 and/or phase 5 may be lagged.
4. Phase 3 and/or phase 7 may be lagged.
5. Set all detector units to presence mode.
6. In the event of loop replacement, refer to the current ITS and Signals Design Manual and submit a Plan of Record to the Signal Design Section.
7. Locate new cabinet so as not to obstruct sight distance of vehicles turning right on red.
8. Omit "WALK" and flashing "DON'T WALK" with no pedestrian calls.
9. Program pedestrian heads to countdown the flashing "Don't Walk" time only.
10. Existing lane control signs may be removed at the direction of the Engineer.
11. Pavement markings are existing unless otherwise shown.
12. Maximum times shown in timing chart are for free-run operation only. Coordinated signal system timing values supersede these values.

LEGEND

PROPOSED		EXISTING
○→	Traffic Signal Head	●→
◐→	Modified Signal Head	N/A
⊣	Sign	⊣
□↓	Pedestrian Signal Head With Push Button & Sign	■↓
○	Signal Pole with Guy	●
○⤵	Signal Pole with Sidewalk Guy	●⤵
▭	Inductive Loop Detector	▭
⊠	Controller & Cabinet	⊠
□	Junction Box	■
-----	2-in Underground Conduit	-----
N/A	Right of Way	-----
→	Directional Arrow	→
Ⓐ	"YIELD" Sign (R1-2)	Ⓐ
Ⓑ	No U Turn Sign (R3-4)	Ⓑ
Ⓒ	Left Arrow "ONLY" Sign (R3-5L)	Ⓒ
Ⓓ	Through Arrow "ONLY" Sign (R3-5A)	Ⓓ
Ⓔ	Combined Through and Right Arrow Sign (R3-6R)	Ⓔ

Signal Upgrade

Prepared in the Offices of:
Transportation Mobility and Safety Division
NORTH CAROLINA DEPARTMENT OF TRANSPORTATION
Signal Design Section
750 N.Greenfield Pkwy.Garner,NC 27529

SR 1009 (North Main Street)
at
NC 68 (Eastchester Drive / Westchester Drive)

Division 7 Guilford County High Point

PLAN DATE: May 2014 PREPARED BY: Jeff Spence

PREPARED BY: R.N. Zinser REVIEWED BY:

SCALE 0 40 1"=40'

REVISIONS	INIT.	DATE

SEAL
NORTH CAROLINA PROFESSIONAL SEAL 026486 ENGINEER ROBERT J. ZIEMBA

DocuSigned by: 4/2/2015
SIGNATURE DATE

SIG. INVENTORY NO. 07-0753

02-APR-2015 16:15
S:\ATTSGUM\TIS\Signals\Signal Design Section\Central Region\Div 7\HC-5558 High Point\Signal Plans\07-0753\07-0753_sig_dsn_20150402.dgn
rziemba