PROJECT REFERENCE NO.	SHEET NO.
C-5558	Sig. 81.0

6 Phase
Fully Actuated
(High Point Signal System)

PHASING DIAGRAM

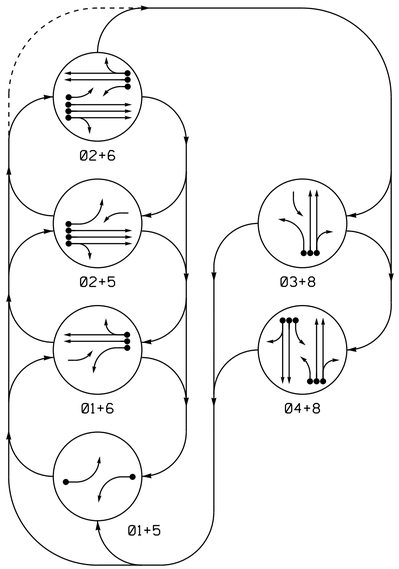

PHASING DIAGRAM DETECTION LEGEND

- DETECTED MOVEMENT
- UNDETECTED MOVEMENT (OVERLAP)
- UNSIGNALIZED MOVEMENT
- PEDESTRIAN MOVEMENT

TABLE OF OPERATION

SIGNAL FACE	PHASE 01+5	01+6	02+5	02+6	03+8	04+8	FLASH
11	←	←	F Y	F Y	R	R	Y
21, 22, 23	R	R	G	G	R	R	Y
31	R	R	R	R	←	F Y	R
41	R	R	R	R	F Y	F Y	R
42, 43	R	R	R	R	R	G	R
51	←	F Y	←	F Y	R	R	Y
61, 62	R	G	R	G	R	R	Y
82, 83	R	R	R	R	G	G	R

SIGNAL FACE I.D.

All Heads L.E.D.

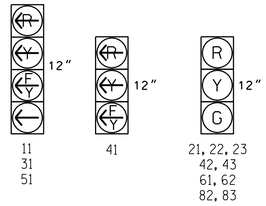

OASIS 2070 LOOP & DETECTOR INSTALLATION CHART

INDUCTIVE LOOPS					DETECTOR PROGRAMMING						
LOOP	SIZE (FT)	DISTANCE FROM STOPBAR (FT)	TURNS	NEW LOOP	PHASE	CALLING	EXTENSION	FULL TIME DELAY	STRETCH TIME	DELAY TIME	SYSTEM LOOP	NEW CARD
1A	6X60	+5	2-4-2	-	1	Y	Y	-	-	15	-	Y
					6	Y	Y	-	-	3	-	Y
2A	6X6	300	EXIST	-	2	Y	Y	-	-	-	-	Y
2B	6X6	300	EXIST	-	2	Y	Y	-	-	-	-	Y
3A	6X60	+5	2-4-2	-	3	Y	Y	-	-	15	-	Y
					8	Y	Y	-	-	3	-	Y
4A, 4B, 4C	6X60	+5	2-4-2	-	4	Y	Y	-	-	-	-	Y
4D	6X25	+5	2-4-2	-	4	Y	Y	-	-	15	-	Y
5A	6X60	+5	2-4-2	-	5	Y	Y	-	-	15	-	Y
					2	Y	Y	-	-	3	-	Y
6A	6X6	300	EXIST	-	6	Y	Y	-	-	-	-	Y
6B	6X6	300	EXIST	-	6	Y	Y	-	-	-	-	Y
8A, 8B	6X60	+5	2-4-2	-	8	Y	Y	-	-	-	-	Y
8C	6X25	+5	2-4-2	-	8	Y	Y	-	-	15	-	Y
S1	6X6	+225	EXIST	-	-	-	-	-	-	-	Y	Y
S2	6X6	+225	EXIST	-	-	-	-	-	-	-	Y	Y
S3	6X6	+225	EXIST	-	-	-	-	-	-	-	Y	Y

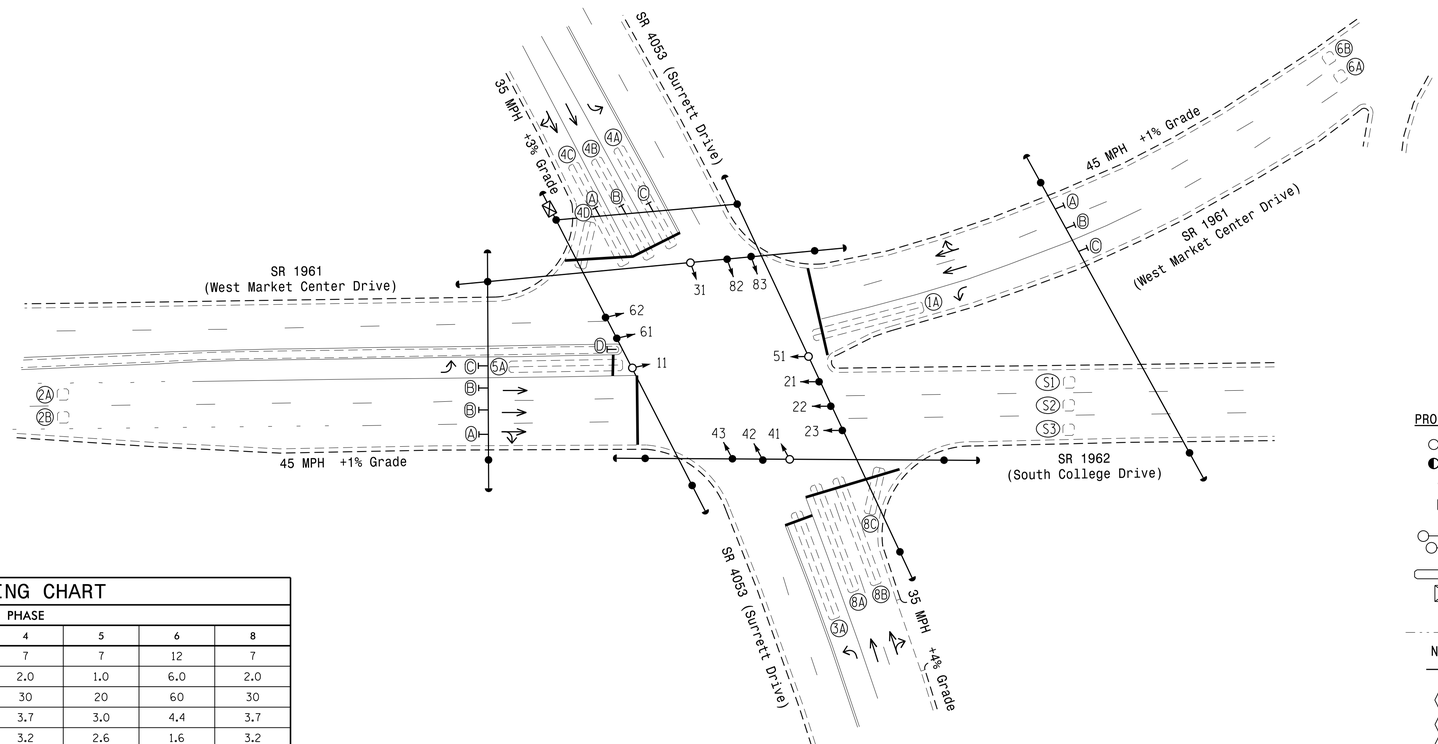

NOTES

1. Refer to "Roadway Standard Drawings NCDOT" dated January 2012 and "Standard Specifications for Roads and Structures" dated January 2012.
2. Do not program signal for late night flashing operation unless otherwise directed by the Engineer.
3. Phase 1 and/or phase 5 may be lagged.
4. Phase 3 may be lagged.
5. Set all detector units to presence mode.
6. Locate new cabinet so as not to obstruct sight distance of vehicles turning right on red.
7. Existing lane control signs may be removed at the direction of the Engineer.
8. Pavement markings are existing.
9. Maximum times shown in timing chart are for free-run operation only. Coordinated signal system timing values supersede these values.

LEGEND

PROPOSED		EXISTING
○→	Traffic Signal Head	●→
◐→	Modified Signal Head	N/A
⊣	Sign	⊣
▭↓	Pedestrian Signal Head With Push Button & Sign	■↓
○	Signal Pole with Guy	●
○↷	Signal Pole with Sidewalk Guy	●↓
▭	Inductive Loop Detector	▭
⊠	Controller & Cabinet	⛶
□	Junction Box	■
	2-in Underground Conduit	
N/A	Right of Way	
→	Directional Arrow	→
Ⓐ	Combined Through and Right Arrow Sign (R3-6R)	Ⓐ
Ⓑ	Through Arrow "ONLY" Sign (R3-5A)	Ⓑ
Ⓒ	Left Arrow "ONLY" Sign (R3-5L)	Ⓒ
Ⓓ	No U-Turn Sign (R3-4)	Ⓓ

OASIS 2070 TIMING CHART

FEATURE	PHASE 1	2	3	4	5	6	8
Min Green 1 *	7	12	7	7	7	12	7
Extension 1 *	1.0	6.0	1.0	2.0	1.0	6.0	2.0
Max Green 1 *	20	60	15	30	20	60	30
Yellow Clearance	3.0	4.4	3.0	3.7	3.0	4.4	3.7
Red Clearance	2.8	1.6	3.8	3.2	2.6	1.6	3.2
Walk 1 *	-	-	-	-	-	-	-
Don't Walk 1	-	-	-	-	-	-	-
Seconds Per Actuation *	-	1.5	-	-	-	1.5	-
Max Variable Initial *	-	34	-	-	-	34	-
Time Before Reduction *	-	15	-	-	-	15	-
Time To Reduce *	-	30	-	-	-	30	-
Minimum Gap	-	3.0	-	-	-	3.0	-
Recall Mode **	-	SOFT RECALL	-	-	-	SOFT RECALL	-
Vehicle Call Memory	-	YELLOW	-	-	-	YELLOW	-
Dual Entry	-	-	-	ON	-	-	ON
Simultaneous Gap	ON	ON	ON	ON	ON	ON	ON

* These values may be field adjusted. Do not adjust Min Green and Extension times for phases 2 and 6 lower than what is shown. Min Green for all other phases should not be lower than 4 seconds.

** May be changed to Min Recall by Time of Day at discretion of City Traffic Engineer.

Signal Upgrade

Prepared in the Offices of:
Transportation Mobility and Safety Division
Traffic Engineering Branch
Signal Design Section
750 N.Greenfield Pkwy,Garner,NC 27529

SR 1961 (W. Market Center Dr.)/
SR 1962 (S. College Dr.)
at
SR 4053 (Surrett Dr.)

Division 7 Guilford County High Point

PLAN DATE: October 2014 REVIEWED BY:

PREPARED BY: Jeff Spence REVIEWED BY:

SCALE 0 40 1"=40'

REVISIONS	INIT.	DATE

SEAL
NORTH CAROLINA PROFESSIONAL SEAL 026486 ENGINEER ROBERT J. ZIEMBA

DocuSigned by: 3/30/2015
SIGNATURE DATE

SIG. INVENTORY NO. 07-0947

30-MAR-2015 12:31
S:\TESGUY\Traffic Signal\Signal Design Section\Central Region\Div 7\C-5558 High Point\Signal Plans\07-0947\070947_sig_dsn_20150330.dgn
rziemba