DocuSign Envelope ID: 73633C82-BA1A-46DA-8DA1-D01346BE622E

PROJECT REFERENCE NO.	SHEET NO.
C-5558	Sig. 205.0

PHASING DIAGRAM

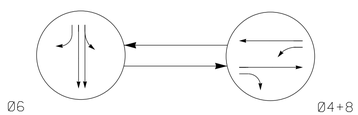

PHASING DIAGRAM DETECTION LEGEND

- DETECTED MOVEMENT
- UNDETECTED MOVEMENT (OVERLAP)
- UNSIGNALIZED MOVEMENT
- PEDESTRIAN MOVEMENT

TABLE OF OPERATION

SIGNAL FACE	PHASE Ø6	PHASE Ø4+8	FLASH
41, 42	R	G	R
61,62,63	G	R	Y
81, 82	R	G	R

OASIS 2070 LOOP & DETECTOR INSTALLATION CHART

INDUCTIVE LOOPS					DETECTOR PROGRAMMING						
LOOP	SIZE (FT)	DISTANCE FROM STOPBAR (FT)	TURNS	NEW LOOP	PHASE	CALLING	EXTENSION	FULL TIME DELAY	STRETCH TIME	DELAY TIME	SYSTEM LOOP	NEW CARD
S1	6x6	+120	EXIST	-	SYS	-	-	-	-	-	Y	Y
S2	6x6	+120	EXIST	-	SYS	-	-	-	-	-	Y	Y

2 Phase
Pre-Timed
(High Point Signal System)

SIGNAL FACE I.D.

All Heads L.E.D.

41,42
61,62,63
81,82

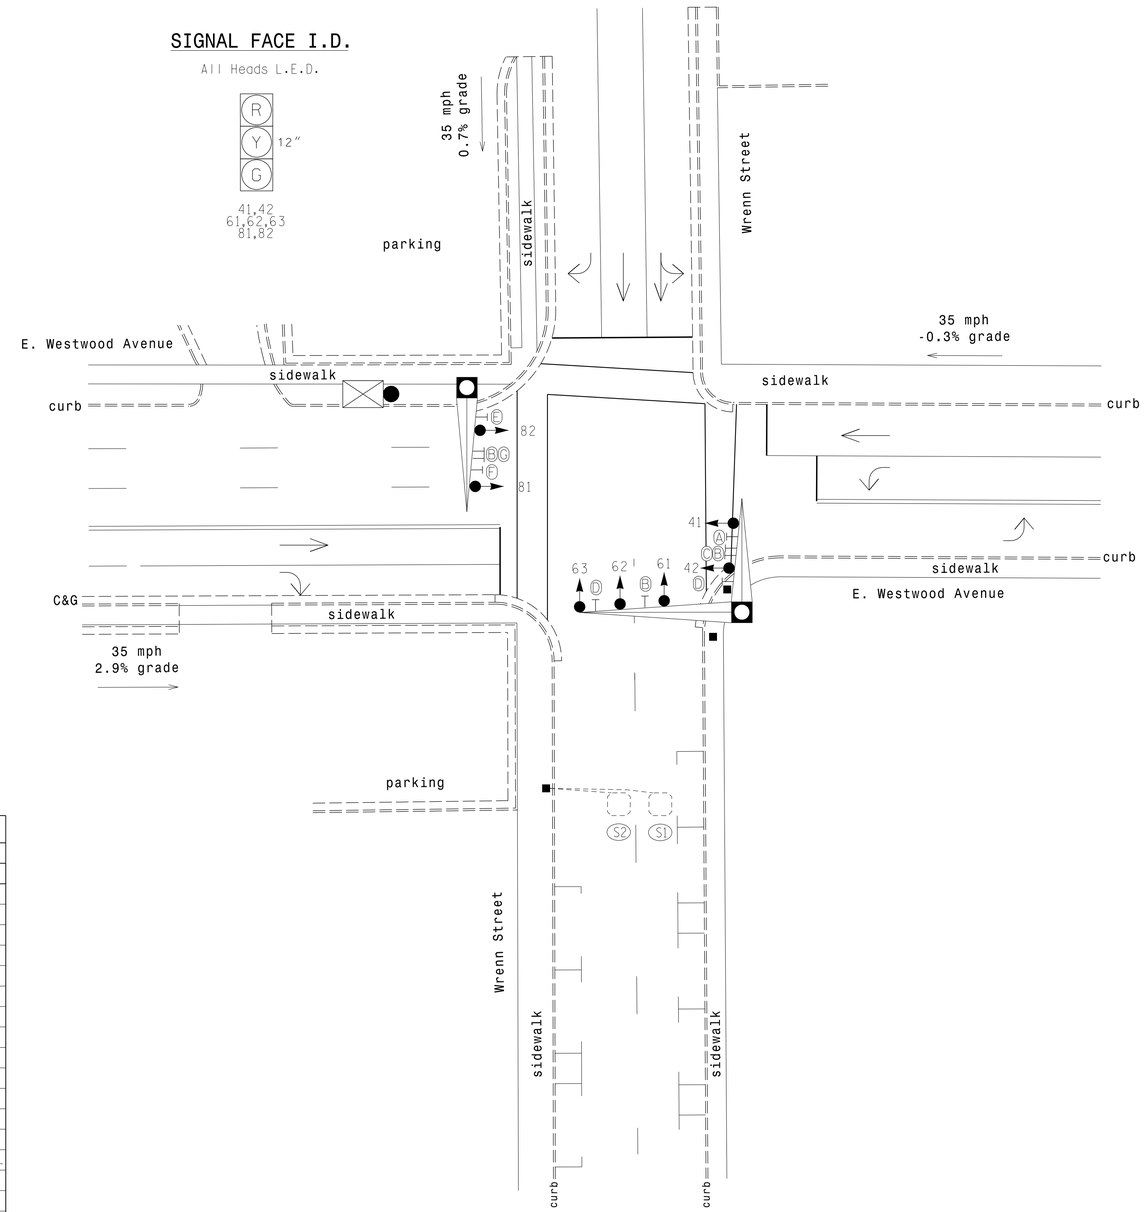

NOTES

1. Refer to "Roadway Standard Drawings NCDOT" dated January 2012 and "Standard Specifications for Roads and Structures" dated January 2012.
2. Do not program signal for late night flashing operation unless otherwise directed by the Engineer.
3. Locate new cabinet so as not to obstruct sight distance of vehicles turning right on red.
4. Pavement markings are existing.
5. Maximum times shown in timing chart are for free-run operation only. Coordinated signal system timing values supersede these values.

LEGEND

PROPOSED		EXISTING
	Traffic Signal Head	
	Modified Signal Head	N/A
	Sign	
	Pedestrian Signal Head With Push Button & Sign	
	Metal Pole with Mastarm	
	Signal Pole with Guy	
	Signal Pole with Sidewalk Guy	
	Inductive Loop Detector	
	Controller & Cabinet	
	Junction Box	
	2-in Underground Conduit	
N/A	Right of Way	
	Directional Arrow	
A	No Left Turn Sign (R3-2)	A
B	Street Name Sign	B
C	One Way Arrow Sign (R6-1L)	C
D	Right Arrow "ONLY" Sign (R3-5R)	D
E	No Right Turn Sign (R3-1)	E
F	Left Arrow "ONLY" Sign (R3-5L)	F
G	One Way Arrow Sign (R6-1L)	G

OASIS 2070 TIMING CHART

FEATURE	PHASE 4	PHASE 6	PHASE 8
Min Green 1 *	7	10	7
Extension 1 *	0.0	0.0	0.0
Max Green 1 *	25	40	25
Yellow Clearance	3.7	3.8	3.9
Red Clearance	1.1	1.7	1.2
Red Revert	2.0	2.0	2.0
Walk 1 *	-	-	-
Don't Walk 1	-	-	-
Seconds Per Actuation *	-	-	-
Max Variable Initial *	-	-	-
Time Before Reduction *	-	-	-
Time To Reduce *	-	-	-
Minimum Gap	-	-	-
Recall Mode	MAX RECALL	MAX RECALL	MAX RECALL
Vehicle Call Memory	-	-	-
Dual Entry	-	-	-
Simultaneous Gap	ON	ON	ON

* These values may be field adjusted. Do not adjust Min Green and Extension times for phases 2 and 6 lower than what is shown. Min Green for all other phases should not be lower than 4 seconds.

Signal Upgrade

Prepared for the Offices of:
HIGH POINT
NORTH CAROLINA'S INTERNATIONAL CITY
Department of Transportation
211 S. Hamilton Street
High Point, NC 27260

SCALE 0 20 1"=20'

Wrenn Street at E. Westwood Avenue

Division 07 Guilford County High Point

PLAN DATE:	July 2014	REVIEWED BY:	LM Moon
PREPARED BY:	AK Boyd	REVIEWED BY:	MB Toth

REVISIONS	INIT.	DATE

SEAL
NORTH CAROLINA PROFESSIONAL SEAL 025892 ENGINEER MELISSA B. TOTH

DocuSigned by: Melissa B. Toth 6/5/2015
SIGNATURE DATE

SIG. INVENTORY NO. HP0610

ATKINS 1616 EAST MILLBROOK ROAD, SUITE 310 RALEIGH, NORTH CAROLINA 27609 (919) 876-6888 NCBEES #F-0326

05-JUN-2015 15:54
O:\Transportation\Traffic\Curr\100037777 - High Point Sig Sys\Signals\Design\Package 2\HP0610.dgn
WILE2054 AT DUS290140