DocuSign Envelope ID: 314F7FF2-A3F9-46EE-ADA1-FCF55C31ECCB

PROJECT REFERENCE NO.	SHEET NO.
C-5558	ITS-4.03

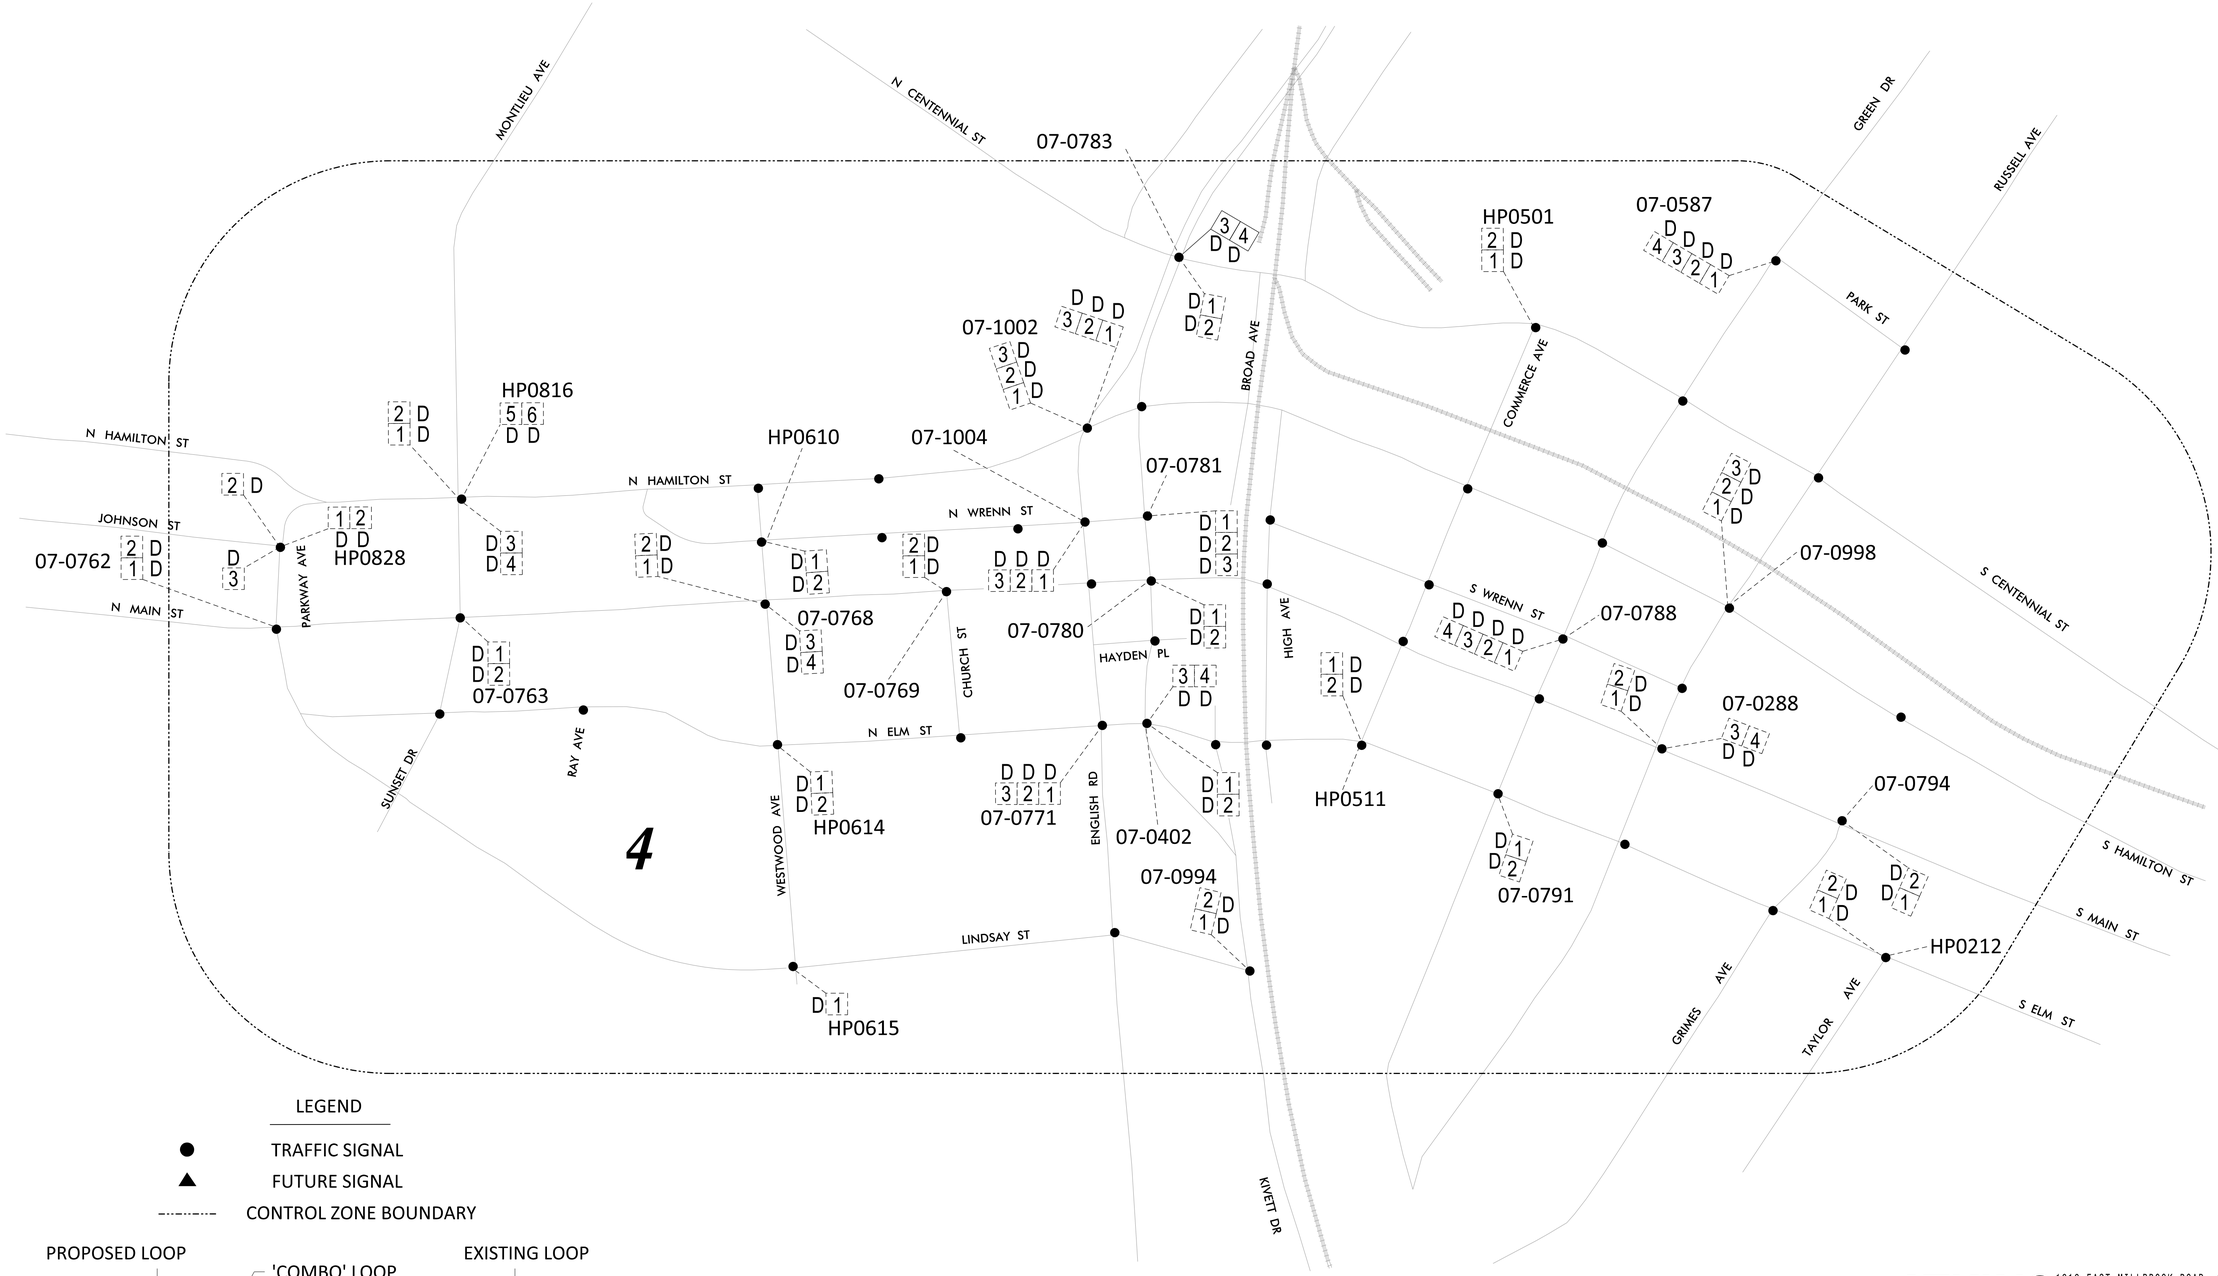

LEGEND

- ● TRAFFIC SIGNAL
- ▲ FUTURE SIGNAL
- CONTROL ZONE BOUNDARY

PROPOSED LOOP — 'COMBO' LOOP — EXISTING LOOP

4 C — 'COMBO' LOOP

4 D — DEDICATED LOOP — 1 1

SYSTEM DETECTOR I.D.

CONTROL ZONE IDENTIFICATION NUMBER — 11

CITY INTERSECTION NUMBER — HPXXXX 07-XXXX — NCDOT SIGNAL IDENTIFICATION NUMBER

ATKINS 1616 EAST MILLBROOK ROAD, SUITE 310 RALEIGH, NORTH CAROLINA 27609 (919) 876-6888 NCBEES #F-0326

Prepared for the Offices of: Transportation Mobility and Safety Division, State of North Carolina, Department of Transportation, Intelligent Transportation Systems Section, 750 Greenfield Parkway, Garner, NC 27529

High Point Signal System System Detectors and Control Zone Schematic

Division 7 Guilford County High Point

PLAN DATE:	June 2015	REVIEWED BY:	MB Toth
PREPARED BY:	SG Haynie	REVIEWED BY:	HA Badgett

REVISIONS	INIT.	DATE

NTS

SEAL

NORTH CAROLINA PROFESSIONAL SEAL 019962 ENGINEER HENRY ALFRED BADGETT

DocuSigned by: Alf Badgett 6/5/2015

CADD Filename: ITS-4.03.dgn

04-JUN-2015 16:49
O:\Transportation\Projects\TEG\Curr\100037777 - High Point Sig Sys\Special Details\Volume I\ITS-4.03.dgn
SLOC3653 AT LUS291201