DocuSign Envelope ID: 314F7FF2-A3F9-46EE-ADA1-FCF55C31ECCB

| PROJECT REFERENCE NO. | SHEET NO. |
|---|---|
| C-5558 | ITS-4.05 |

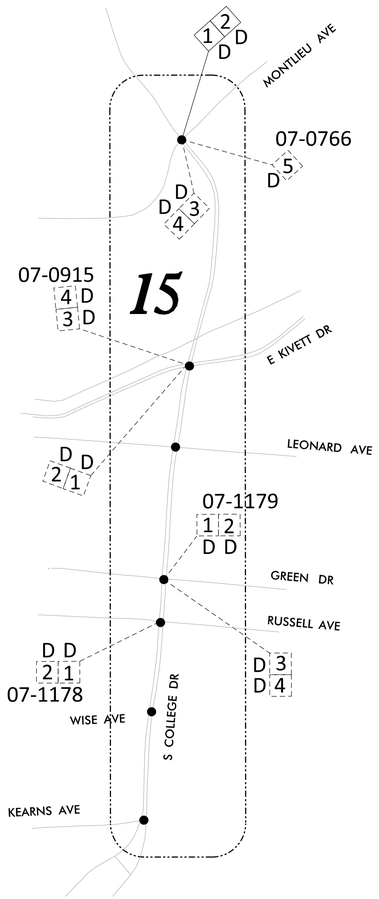


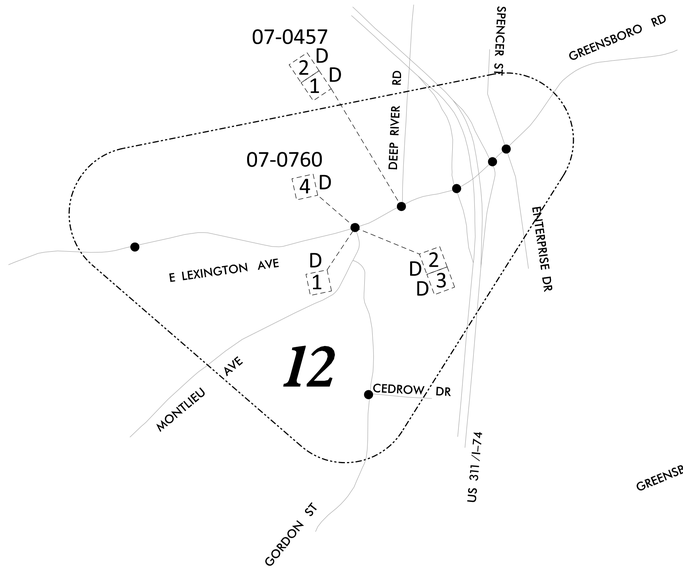


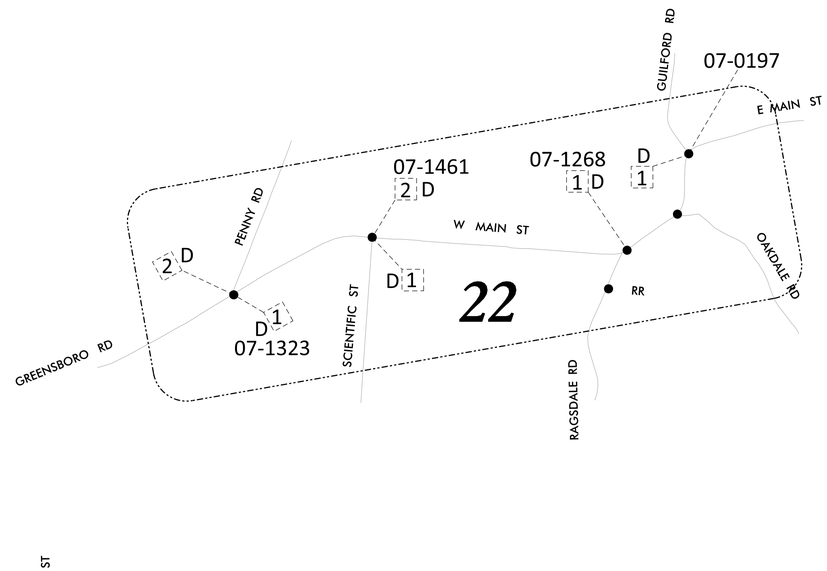


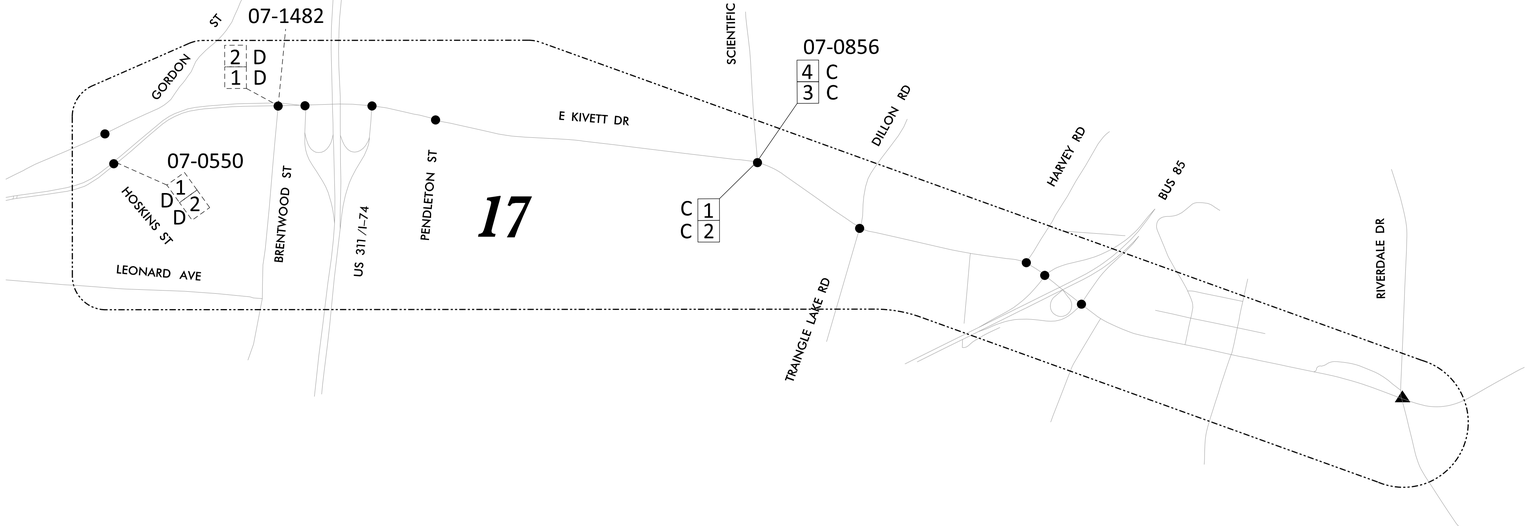


LEGEND

- TRAFFIC SIGNAL
- FUTURE SIGNAL
- CONTROL ZONE BOUNDARY

PROPOSED LOOP — 'COMBO' LOOP (4 C / 4 D) — DEDICATED LOOP — EXISTING LOOP (1 / 1)

SYSTEM DETECTOR I.D.

CONTROL ZONE IDENTIFICATION NUMBER — 11

CITY INTERSECTION NUMBER — HPXXXX 07-XXXX — NCDOT SIGNAL IDENTIFICATION NUMBER

ATKINS
1616 EAST MILLBROOK ROAD, SUITE 310
RALEIGH, NORTH CAROLINA 27609
(919) 876-6888 NCBEES #F-0326

Prepared for the Offices of:
Transportation Mobility and Safety Division
NORTH CAROLINA DEPARTMENT OF TRANSPORTATION
Intelligent Transportation Systems Section
750 Greenfield Parkway, Garner, NC 27529

# High Point Signal System System Detectors and Control Zone Schematic

Division 7 | Guilford County | High Point

PLAN DATE: June 2015 | REVIEWED BY: MB Toth

PREPARED BY: SG Haynie | REVIEWED BY: HA Badgett

| REVISIONS | INIT. | DATE |
|---|---|---|
| | | |

NTS

SEAL
NORTH CAROLINA PROFESSIONAL ENGINEER SEAL 019962 ALFRED BADGETT

DocuSigned by: Alf Badgett 6/5/2015
DATE
E92F42CEF98C43F...

CADD Filename: ITS-4.05.dgn

04-JUN-2015 16:49
G:\Transportation\Projects\TEG\Curr\100037777 - High Point Sig Sys\Special Details\Volume I\ITS-4.05.dgn
SLOCUM93 AT LUCAS1701