DocuSign Envelope ID: 144A7A32-1A8F-4676-8C67-1D78EB56C427

PROJECT REFERENCE NO.	SHEET NO.
C-5558	FS 4.52

SPLICE ENCLOSURE NO.

S12-5

SEE: CRP-6.057

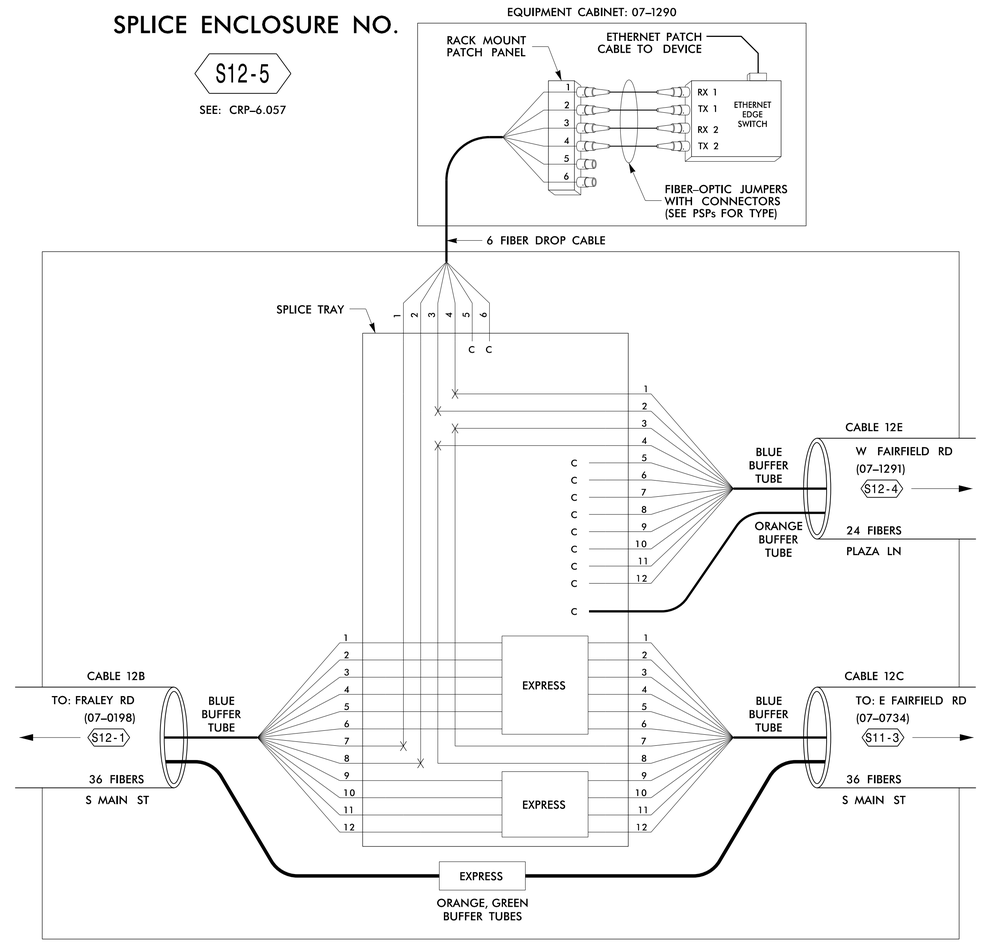

LEGEND

COLOR CODE TIA/EIA 598-B

(1) BLUE	(7) RED
(2) ORANGE	(8) BLACK
(3) GREEN	(9) YELLOW
(4) BROWN	(10) VIOLET
(5) SLATE	(11) ROSE
(6) WHITE	(12) AQUA

X = FUSION SPLICE INDIVIDUAL FIBER

C = CAP AND SEAL

EXPRESS = EXPRESS ENTIRE BUFFER TUBE /FIBERS THROUGH WITHOUT CUTTING

BUFFER SPLICE = SPLICE ALL FIBERS IN BUFFER TUBE COLOR TO COLOR

NOTES

1. UNUSED FIBERS LEFT COILED AND STORED IN SPLICE TRAY
2. UNUSED BUFFER TUBES LEFT COILED AND STORED IN SPLICE ENCLOSURE
3. EDGE SWITCH CONFIGURATIONS ARE GENERIC. CONTRACTOR IS RESPONSIBLE FOR DETERMINING/ENSURING THE PROPER TERMINATIONS.

08-JUN-2015 09:20
I:\Production\ITS\NCDOT\100037777 - High Point Sig Sys\Comms and ITS\Fiber Splicing\SpliceDetail-52.dgn
SLOCUM3
AT LU24V1201

ATKINS
1616 EAST MILLBROOK ROAD, SUITE 310
RALEIGH, NORTH CAROLINA 27609
(919) 876-6888 NCBEES #F-0326

Prepared for the Offices of:
Transportation Mobility and Safety Division
STATE OF NORTH CAROLINA DEPARTMENT OF TRANSPORTATION
Intelligent Transportation Systems
750 Greenfield Parkway, Garner, NC 27529

High Point Signal System Splicing Details

Division 7 | Guilford County | High Point

PLAN DATE:	June 2015	REVIEWED BY:	HA Badgett
PREPARED BY:	BJ Slocum	REVIEWED BY:	SG Haynie

SCALE: NTS

REVISIONS	INIT.	DATE

SEAL
NORTH CAROLINA PROFESSIONAL ENGINEER SEAL 019962 ALFRED H. BADGETT
DocuSigned by: Alf Badgett 6/8/2015
SIGNATURE DATE
CADD Filename: SpliceDetail-52.dgn