DocuSign Envelope ID: 44433A77-C866-4B7B-8C40-DA7DDDCB7545

5/14/99

PROJECT REFERENCE NO.	SHEET NO.
U-5104	2C-1

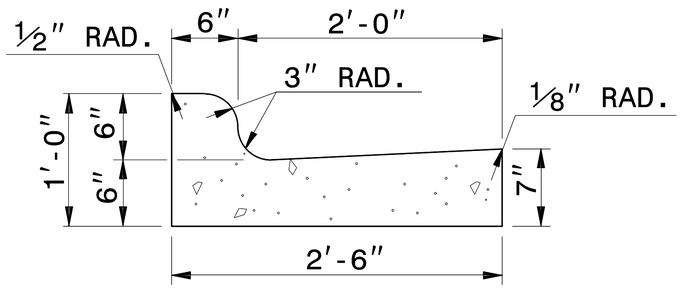

2'-6" CURB AND GUTTER

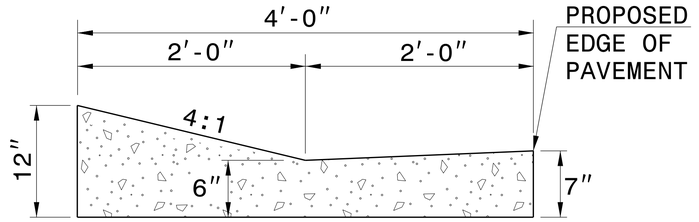

EXPRESSWAY GUTTER

NOTE: SEE STD. DWG. 846.01 FOR ADDITIONAL CURB AND GUTTER INFORMATION.

SEE ROADWAY PLANS FOR LOCATION OF CURB TRANSITION.

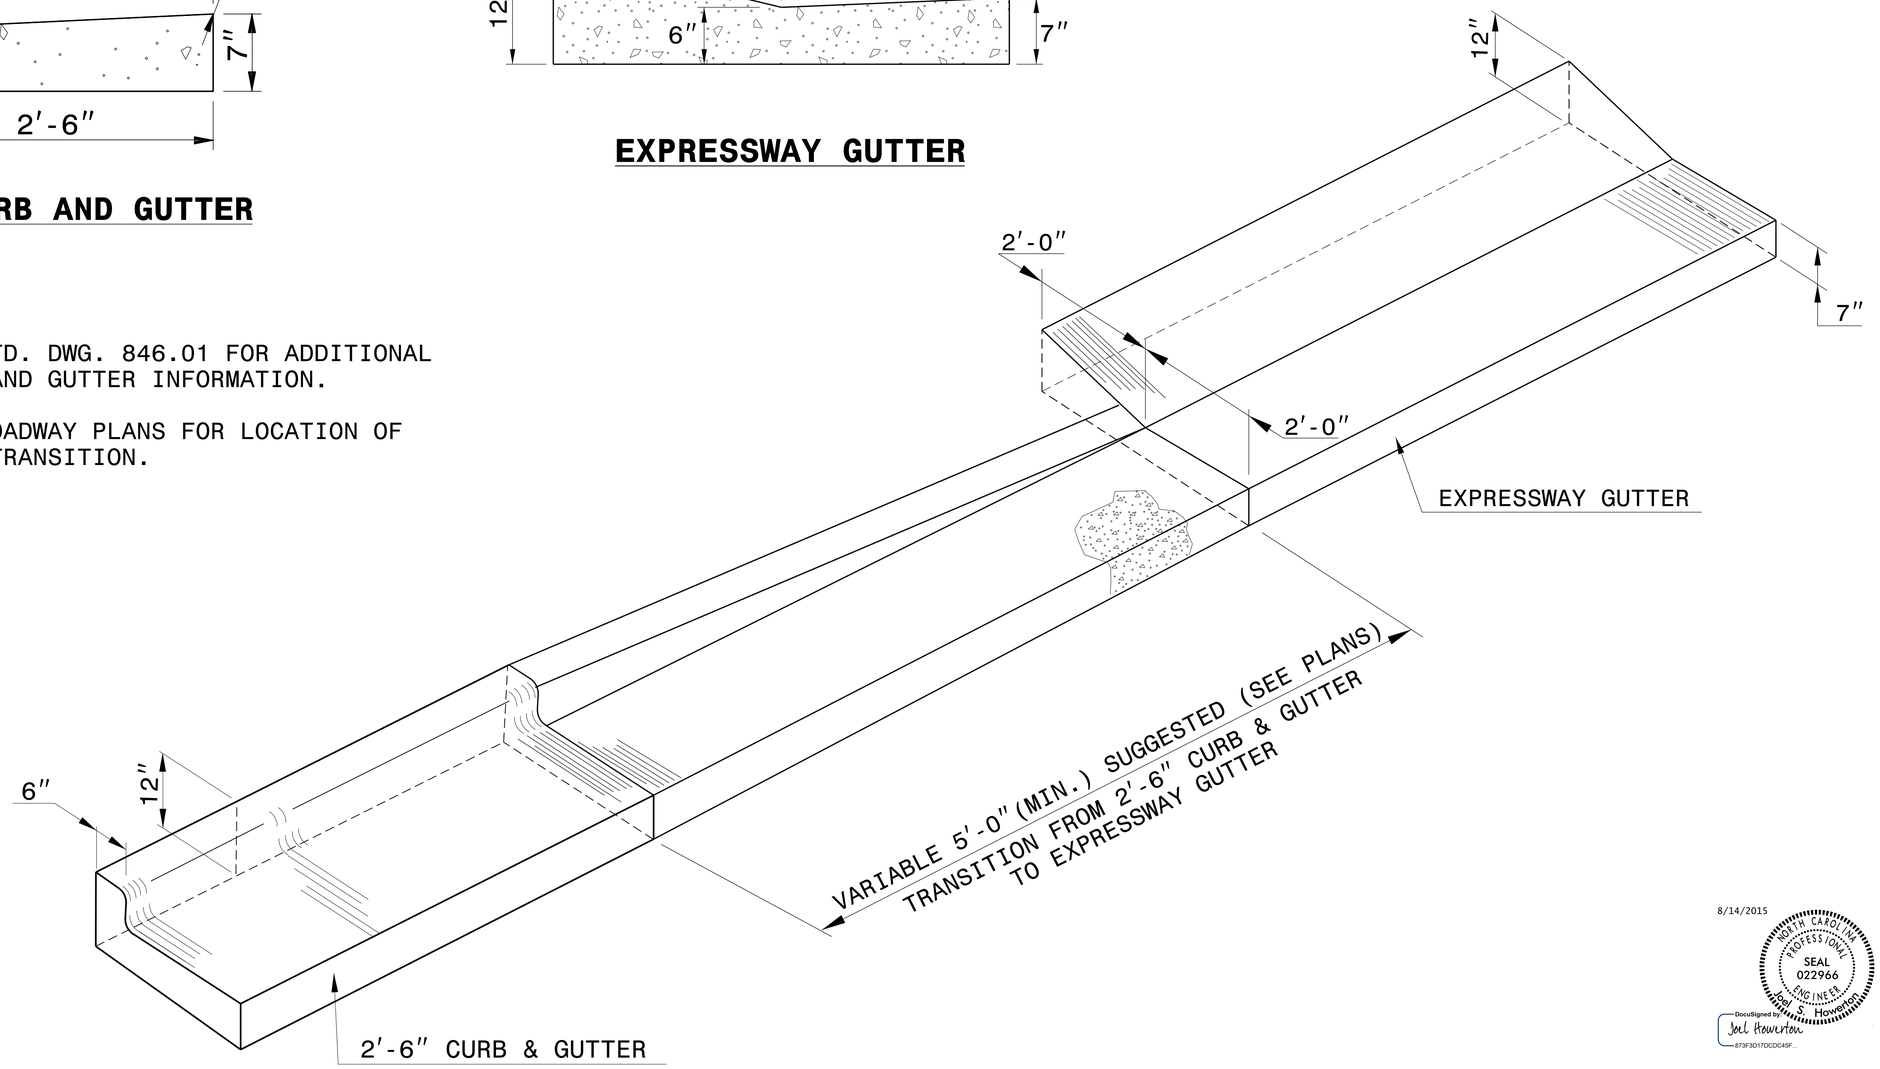

ISOMETRIC VIEW OF TRANSITION

8/14/2015

NORTH CAROLINA PROFESSIONAL ENGINEER SEAL 022966 Joel S. Howerton

DocuSigned by: Joel Howerton 873F3D17DCDC45F...

CONTRACT STANDARDS AND DEVELOPMENT UNIT
Office 919-707-6950 FAX 919-250-4119

DETAIL OF 2'-6" CURB & GUTTER TO EXPRESSWAY GUTTER TRANSITION SECTION

ORIGINAL BY: T.S.Spell DATE: 8-13-02
MODIFIED BY: DATE:
CHECKED BY: DATE:
FILE SPEC.: w:usr/details/stand/cgtransit.dgn

$$$$SYSTIME$$$$
$$$$SYSTIME$$$$
$$$$USERNAME$$$$
$$$$USERNAME$$$$