DocuSign Envelope ID: 8C75F7AE-12CF-49B2-96C4-D7C3C004F96F

FOR UTILITY PURPOSES ONLY

SEPI ENGINEERING & CONSTRUCTION
1025 Wade Avenue
Raleigh, NC 27605
Tel:919-789-9977
Fax:919-789-9591
License: C-2197

PROJECT REFERENCE NO.	SHEET NO.
U-5104	UC-4
DESIGNED BY: JB	
DRAWN BY: LE	
CHECKED BY: MC	
APPROVED BY: JB	
REVISED:	

8/14/2015

NORTH CAROLINA DEPARTMENT OF TRANSPORTATION
UTILITIES ENGINEERING SEC.
PHONE:(919)707-6690
FAX:(919)250-4151

NORTH CAROLINA PROFESSIONAL SEAL 025954 ENGINEER JUSTIN R. BEARD
Docusigned by: Justin Beard
UTILITY CONSTRUCTION PLANS ONLY

50′ 0′ 50′ 100′
25′
(ENGLISH)

PROP. (1) 2″ BLOW OFF

PROP. (1) 2″ GATE VALVE

ABANDON 270 LF 6″ UTILITY PIPE

UTILITY CONSTRUCTION

PROP. (1) 2″ GATE VALVE

PROP. (1) 2″ BLOW OFF

MATCHLINE -L- STA. 35+00 SEE SHEET 5

HISTORIC BOUNDARY

PUE

MAINTAINED R/W

SIGNAL POLE

TB JB w/MH

MH TOP=2211.64
INV=2205.49

MH TOP=2211.09
INV=2207.74

INV=2202.29′
TOP= 2207.45
INV=2202.19′

DB 312 PG 12

REMOVE & REPLACE DITCH W/TB JB w/MH

15″ CSP W/2 ELBOWS

CDP ALOE PROPERTIES, LLC
DB 201 PG 659
DB 201 PG 647

RICE FURNITURE COMPANY, INC.
DB 184 PG 326

JAMES R. AUSTIN
ANGELA C. AUSTIN
DB 606 PG 288

SANDRA C.

HANDHOLE COVERED BY ASPHALT

REVISIONS

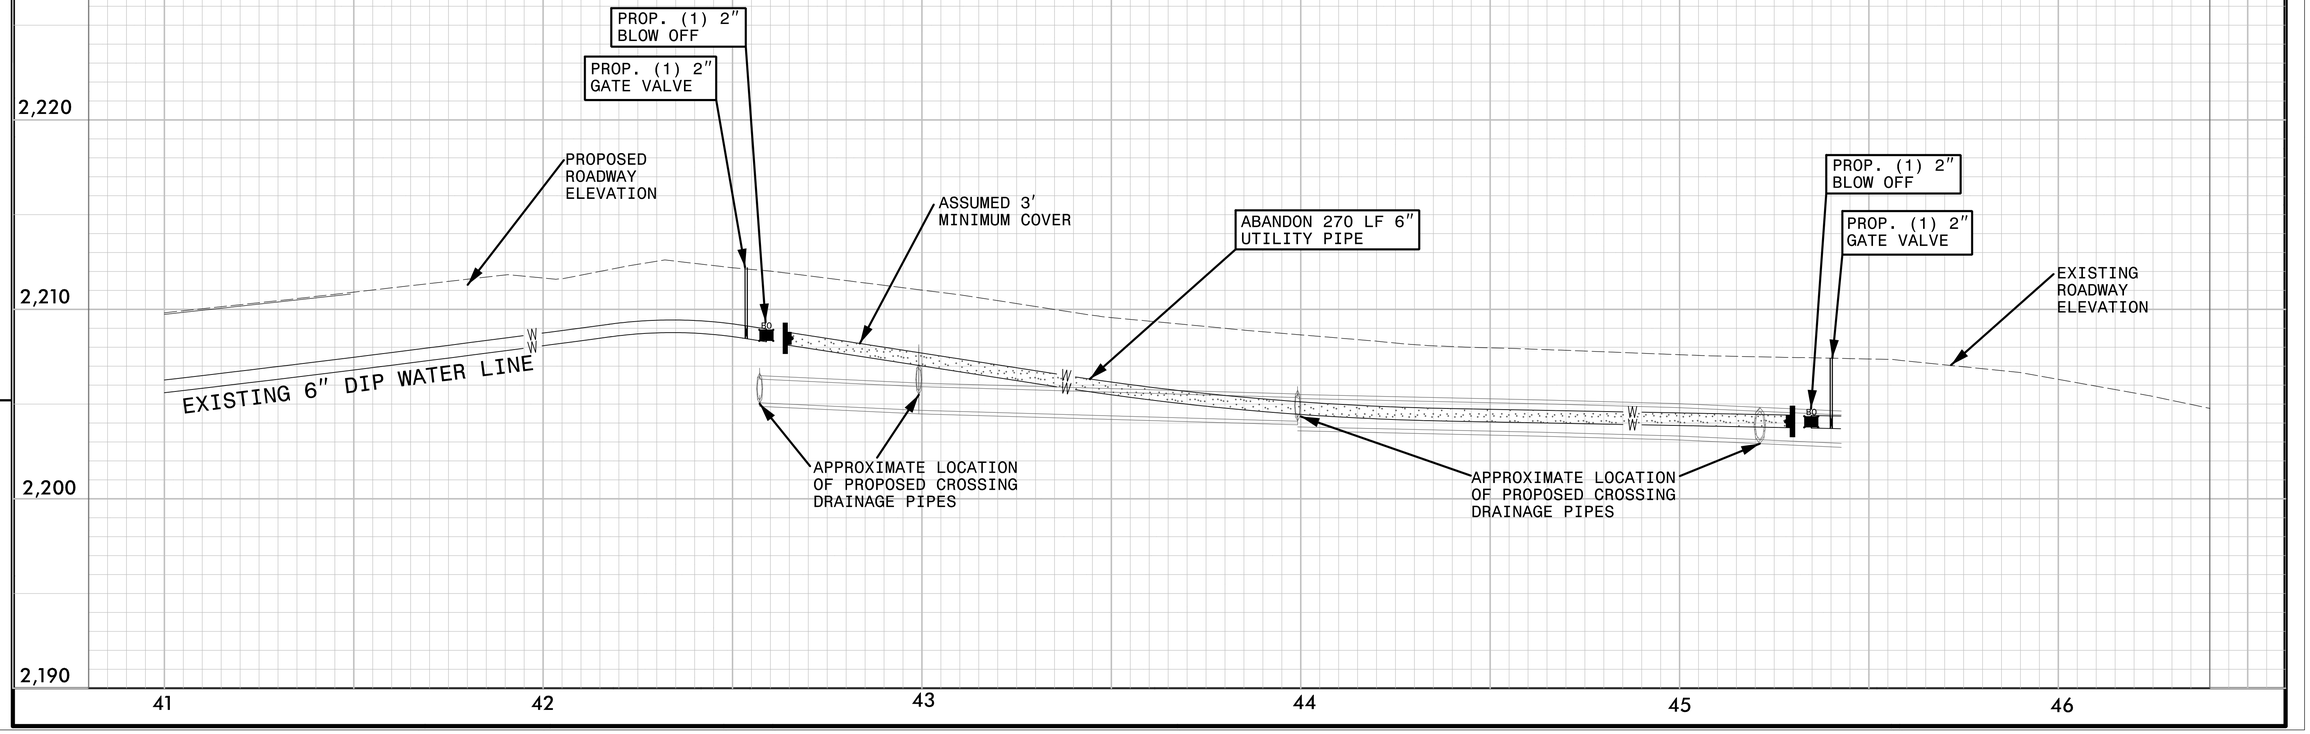

8/5/2015
G:\Roadway\R006.003.00 (Caldwell St. Improvements)\Utilities\Engineering\UC\Proj\009.U5104_Ut-rdy06.pfl08_UC4_psh.dgn
SEPI ENGINEERING;jbeard