PROJ. REFERENCE NO.	SHEET NO.
I-3318BB	TMP-2B

HDR Engineering, Inc. of the Carolinas
555 Fayetteville Street, Suite 900 Raleigh, N.C. 27601
N.C.B.E.L.S. License Number: F-0116

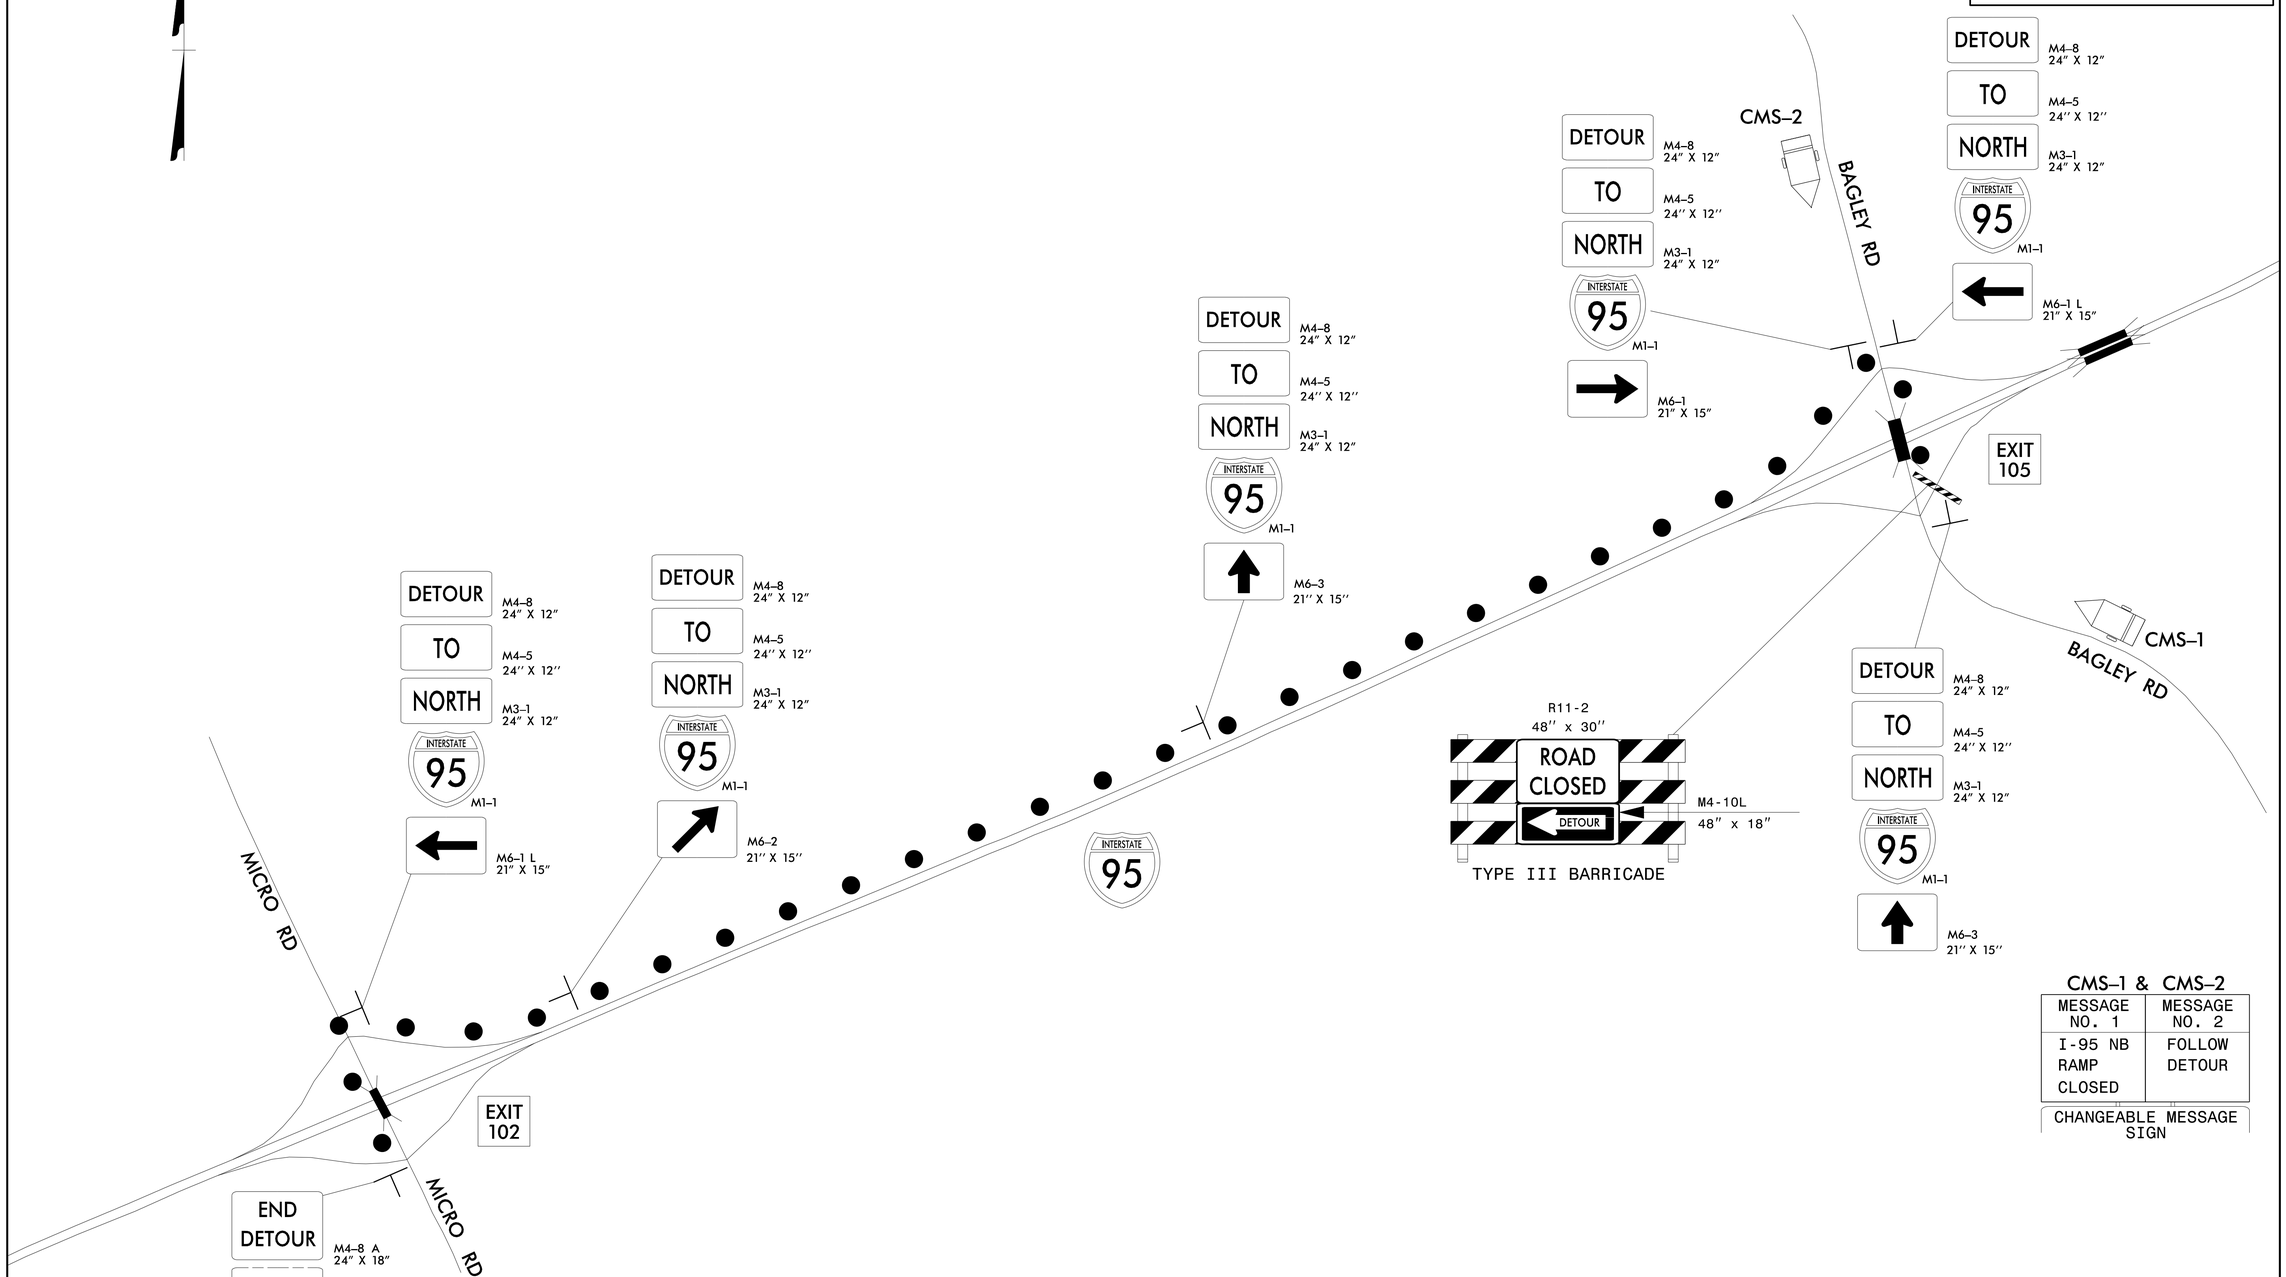

CMS-1 & CMS-2

MESSAGE NO. 1	MESSAGE NO. 2
I-95 NB RAMP CLOSED	FOLLOW DETOUR

CHANGEABLE MESSAGE SIGN

LEGEND

● ● ● I-95 NB ONRAMP DETOUR ROUTE

APPROVED: DocuSigned by: R. Erskine Brooks DATE: 9/22/2015

SEAL

NORTH CAROLINA PROFESSIONAL SEAL 032584 ENGINEER R. ERSKINE BROOKS

DIVISION OF HIGHWAYS STATE OF NORTH CAROLINA DEPARTMENT OF TRANSPORTATION WORK ZONE TRAFFIC CONTROL

I-95
NORTHBOUND ONRAMP
DETOUR ROUTE

REVISIONS

PLOT DRIVER: NCDOT_pdf_mono_eng_100.plt PENTABLE: NCDOT_tcp.tbl
USER: erbrooks DATE: 7/30/2015 TIME: 4:08:09 PM
FILE: pw:\\PWAPPTPA01:SouthEast_Tampa\Documents\000166\CON0079759\000000000227910\06.00_Project_Design\I-3318BB\Traffic\TrafficControl\TCP\I-3318_TMP-02B.dgn