PROJ. REFERENCE NO.	SHEET NO.
I-3318BB	TMP-15

HDR Engineering, Inc. of the Carolinas
555 Fayetteville Street, Suite 900 Raleigh, N.C. 27601
N.C.B.E.L.S. License Number: F-0116

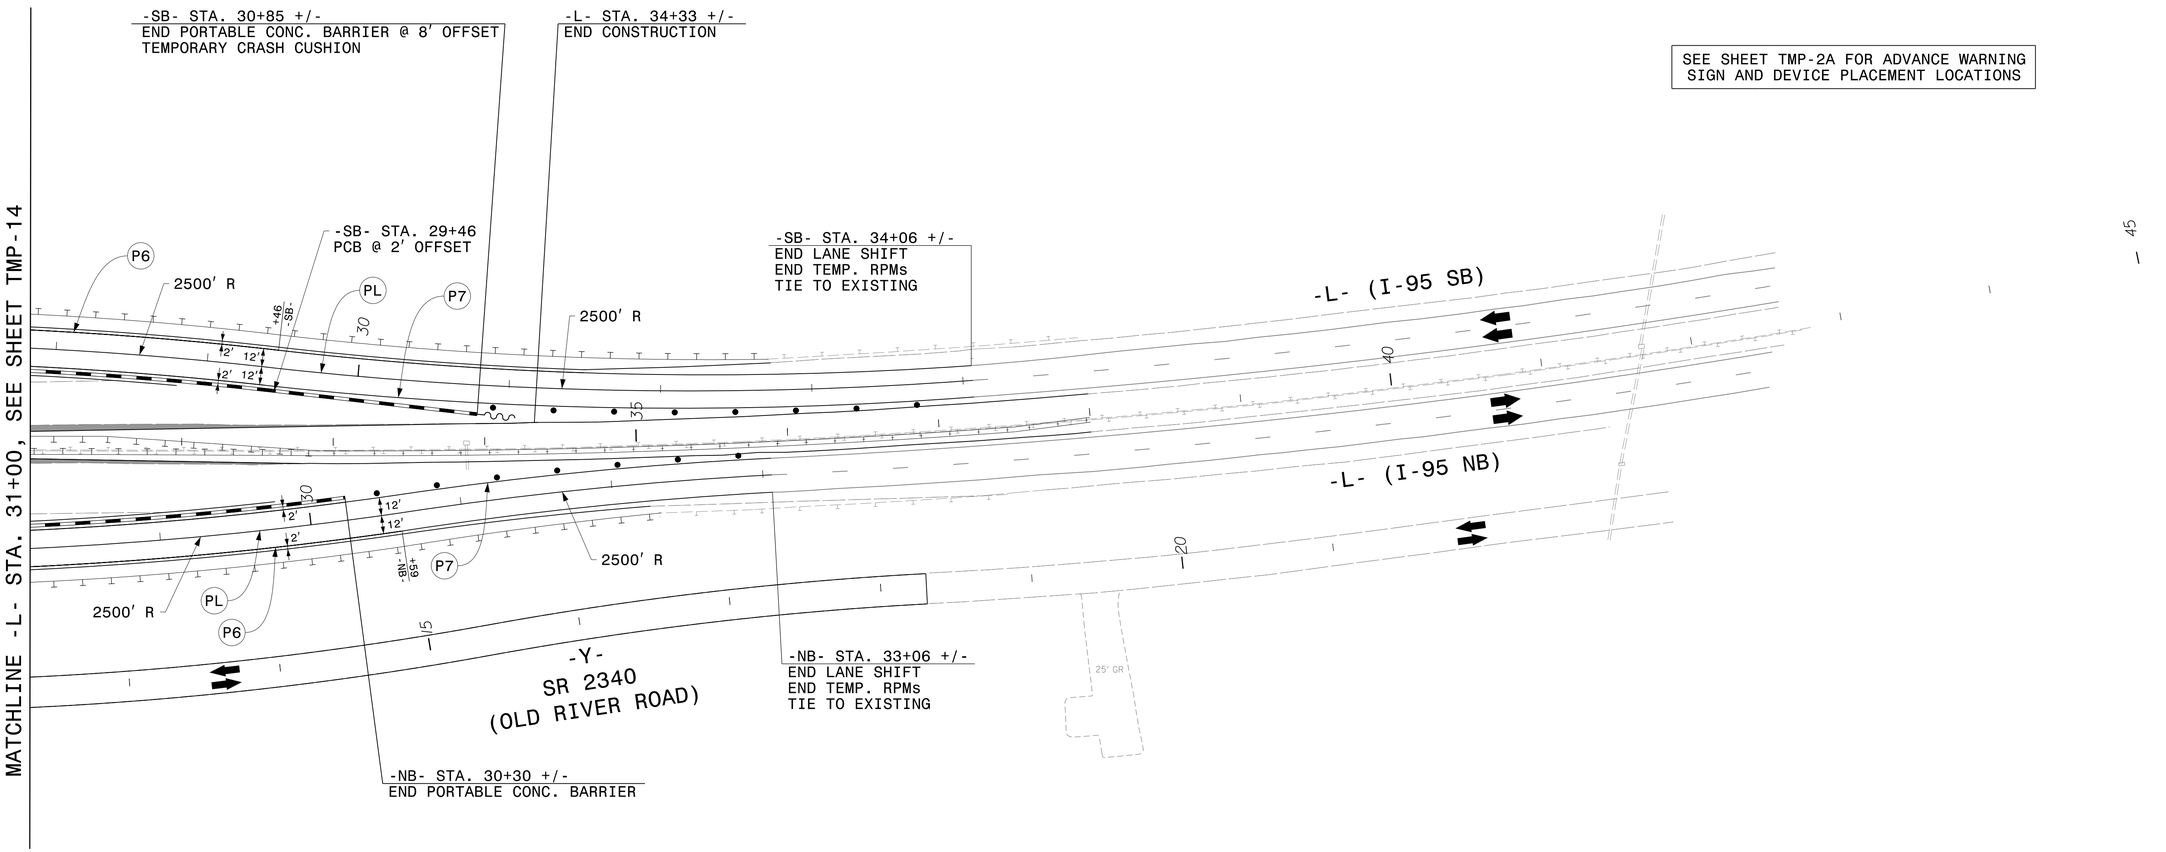

SEE SHEET TMP-2A FOR ADVANCE WARNING
SIGN AND DEVICE PLACEMENT LOCATIONS

APPROVED: DocuSigned by: R. Erskine Brooks F068C6F748464EE DATE: 9/22/2015

SEAL

NORTH CAROLINA PROFESSIONAL SEAL 032584 ENGINEER R. ERSKINE BROOKS

DIVISION OF HIGHWAYS · STATE OF NORTH CAROLINA · DEPARTMENT OF TRANSPORTATION · WORK ZONE TRAFFIC CONTROL

PHASE II

REVISIONS

PLOT DRIVER: NCDOT_pdf_color_eng_100.plt PENTABLE: NCDOT_tcp.tbl
USER: erbrooks DATE: 8/18/2015 TIME: 2:29:29 PM
FILE: pw:\\PWAPPTPA01:SouthEast_Tampa\Documents\000166\CON00079759\D0000000227910\06.00_Project_Design\I-3318BB\Traffic\Traffic Control\TCP\I-3318BB_TMP-15.dgn