PROJ. REFERENCE NO.	SHEET NO.
I-3318BB	TMP-16

HDR Engineering, Inc. of the Carolinas
555 Fayetteville Street, Suite 900 Raleigh, N.C. 27601
N.C.B.E.L.S. License Number: F-0116

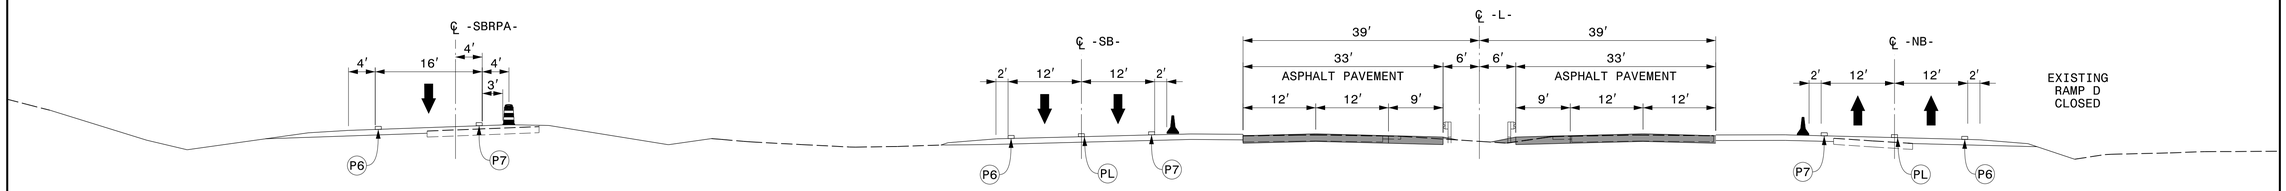

-L- STA. 16+00 SECTION A-A

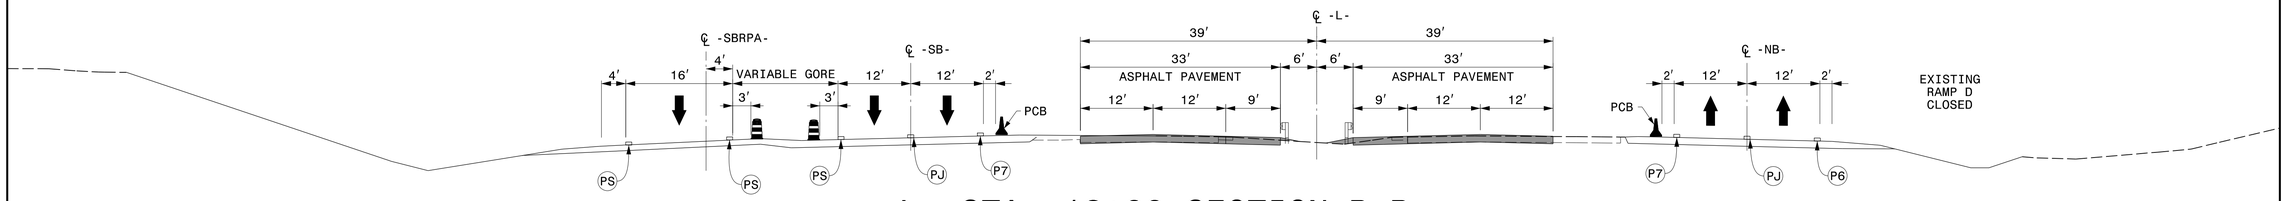

-L- STA. 18+00 SECTION B-B

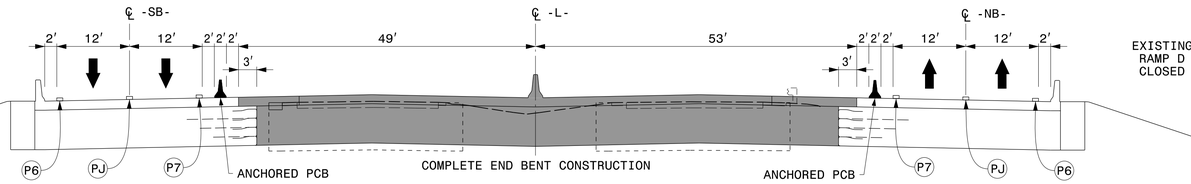

-L- STA. 26+00 SECTION C-C

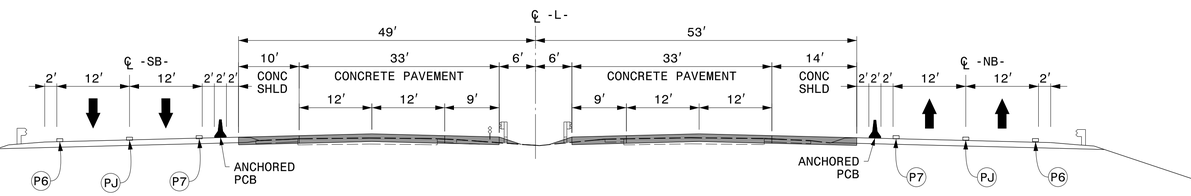

-L- STA. 28+00 SECTION D-D

DocuSigned by:
APPROVED: R. Erskine Brooks DATE: 9/22/2015
F0585F6F74844EE

SEAL

NORTH CAROLINA PROFESSIONAL SEAL 032584 ENGINEER R. ERSKINE BROOKS

DIVISION OF HIGHWAYS · STATE OF NORTH CAROLINA · DEPARTMENT OF TRANSPORTATION · WORK ZONE TRAFFIC CONTROL

TYPICAL SECTIONS PHASE II

REVISIONS

PLOT DRIVER: NCDOT.pdf_color_eng.100.plt PENTABLE: NCDOT_tcp.tbl
USER: erbrooks DATE: 8/18/2015 TIME: 2:32:44 PM
FILE: pw:\\PWAPPTPA01:SouthEast_Tampa\Documents\000166\CON00079759\00000000022791O\06.00_Project_Design\I-3318BB\Traffic\TrafficControl\TCP\I-3318BB_TMP-16.dgn