PROJ. REFERENCE NO.	SHEET NO.
I-3318BB	TMP-18

HDR Engineering, Inc. of the Carolinas
555 Fayetteville Street, Suite 900 Raleigh, N.C. 27601
N.C.B.E.L.S. License Number: F-0116

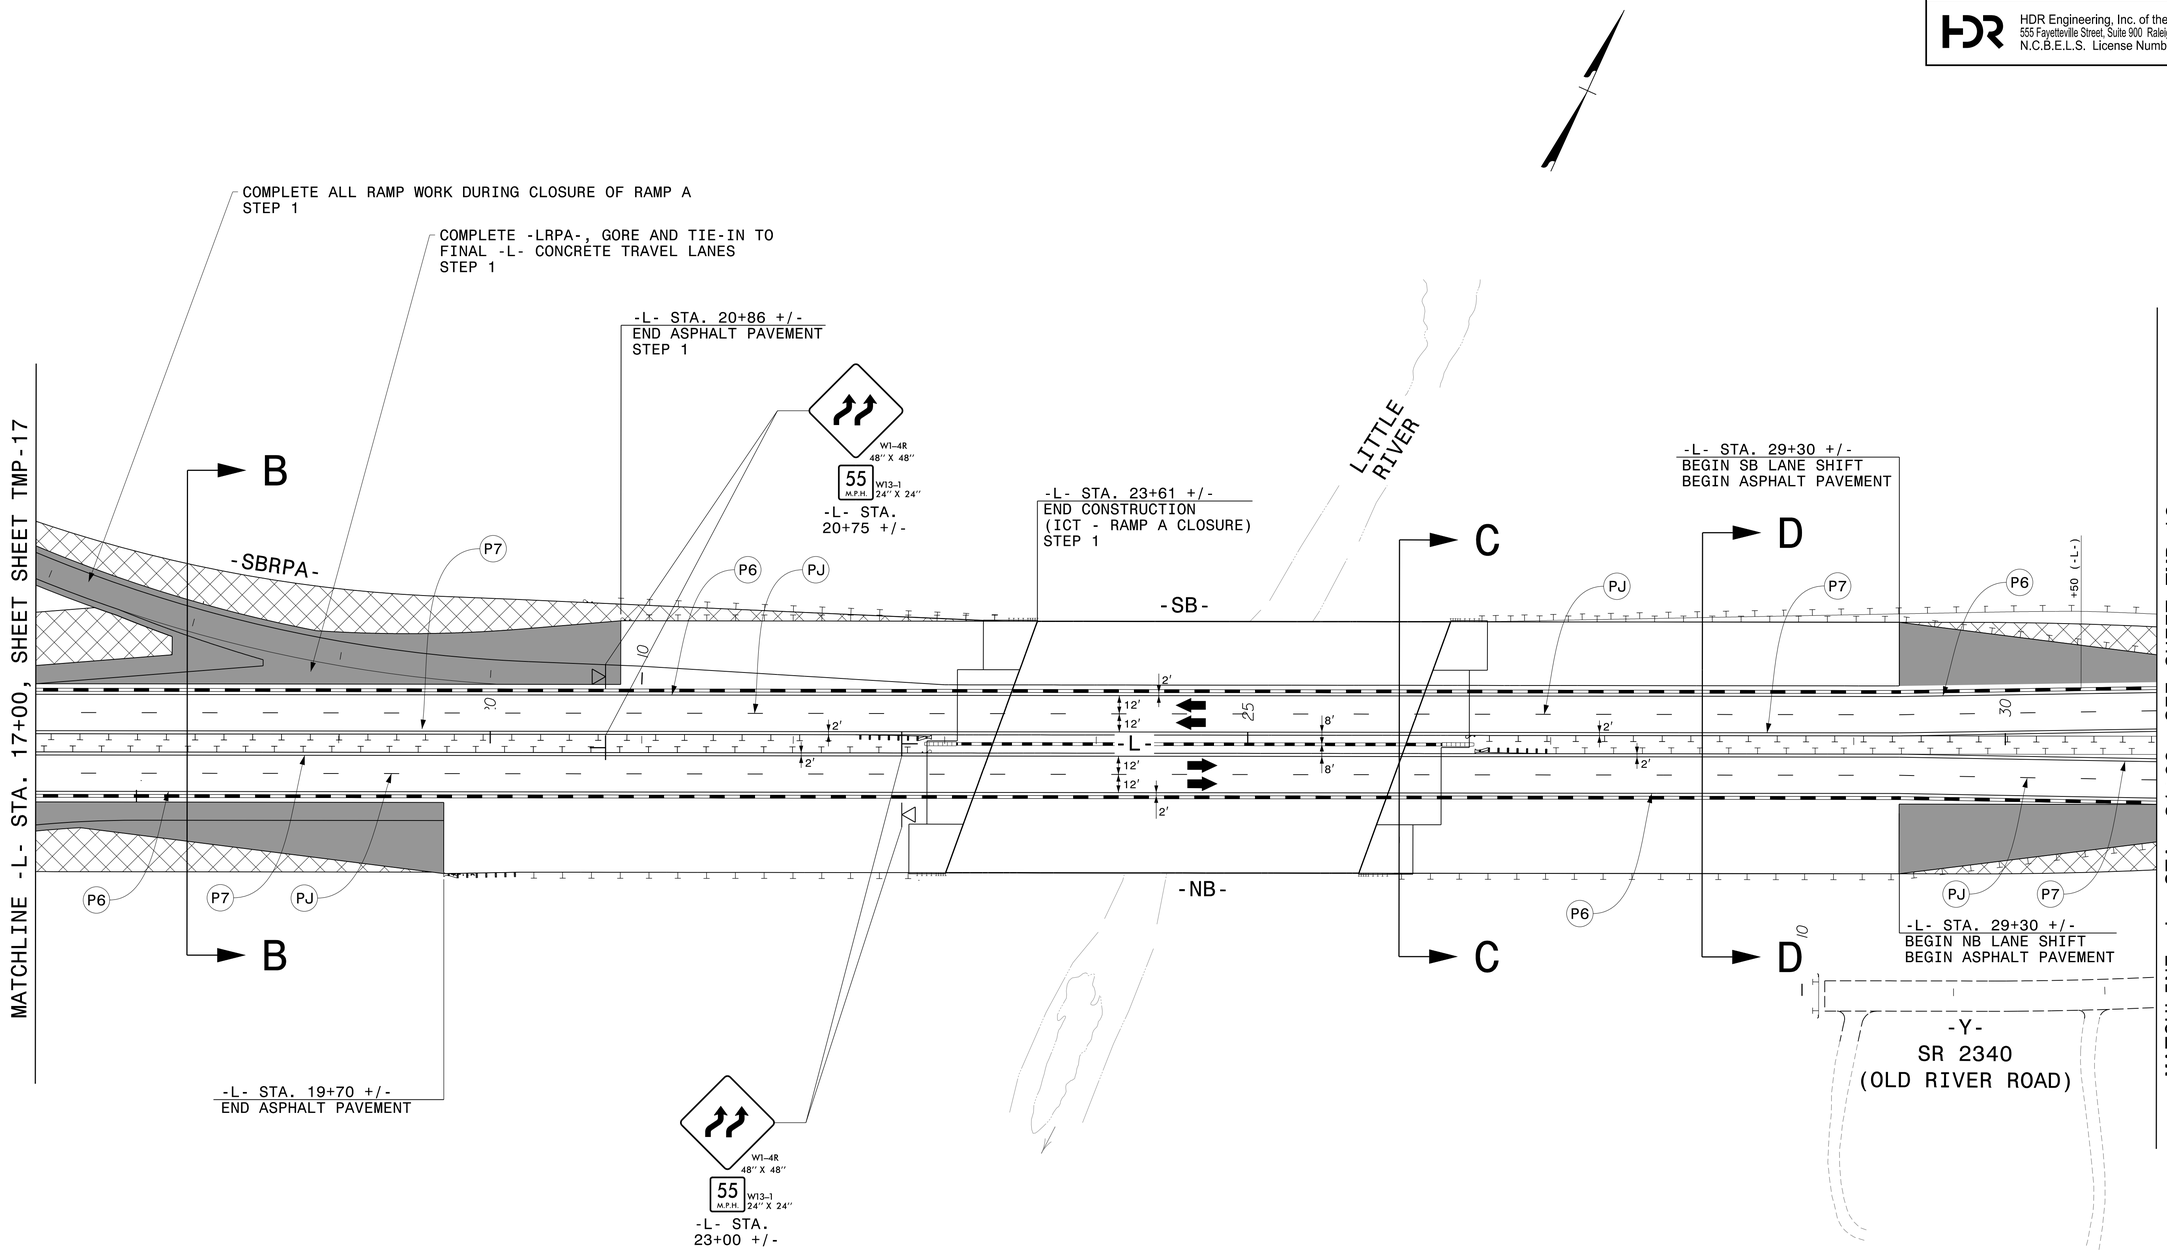

SEE SHEET TMP-20 FOR PHASE III, STEPS 1-4 TYPICAL SECTIONS

APPROVED: DocuSigned by: R. Erskine Brooks DATE: 9/22/2015
F058C5F748464EE

SEAL

NORTH CAROLINA PROFESSIONAL SEAL 032584 ENGINEER R. ERSKINE BROOKS

DIVISION OF HIGHWAYS STATE OF NORTH CAROLINA DEPARTMENT OF TRANSPORTATION WORK ZONE TRAFFIC CONTROL

PHASE III, STEPS 1-4

REVISIONS

PLOT DRIVER: NCDOT_pdf_color_eng_100.plt PENTABLE: NCDOT_tcp.tbl
USER: erbrooks DATE: 8/27/2015 TIME: 2:12:18 PM
FILE: pw:\\PWAPPTPA01:SouthEast_Tampa\Documents\000166\CON0079759\000000000227910\06.00_Project_Design\I-3318BB\Traffic\TrafficControl\TCP\I-3318BB_TMP-18.dgn