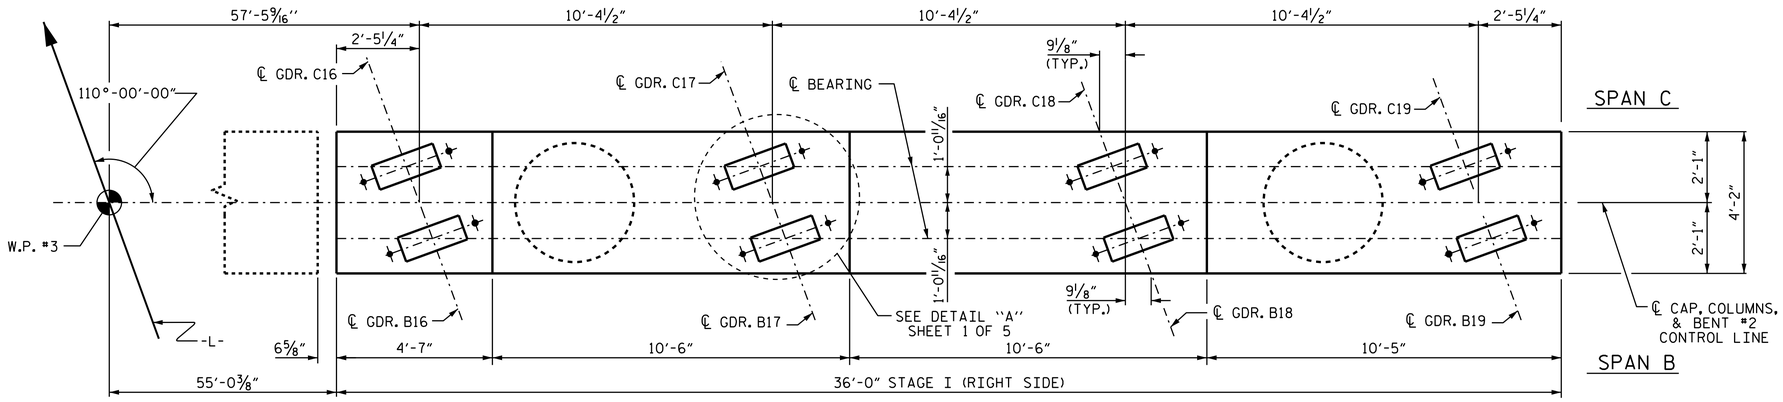

PLAN

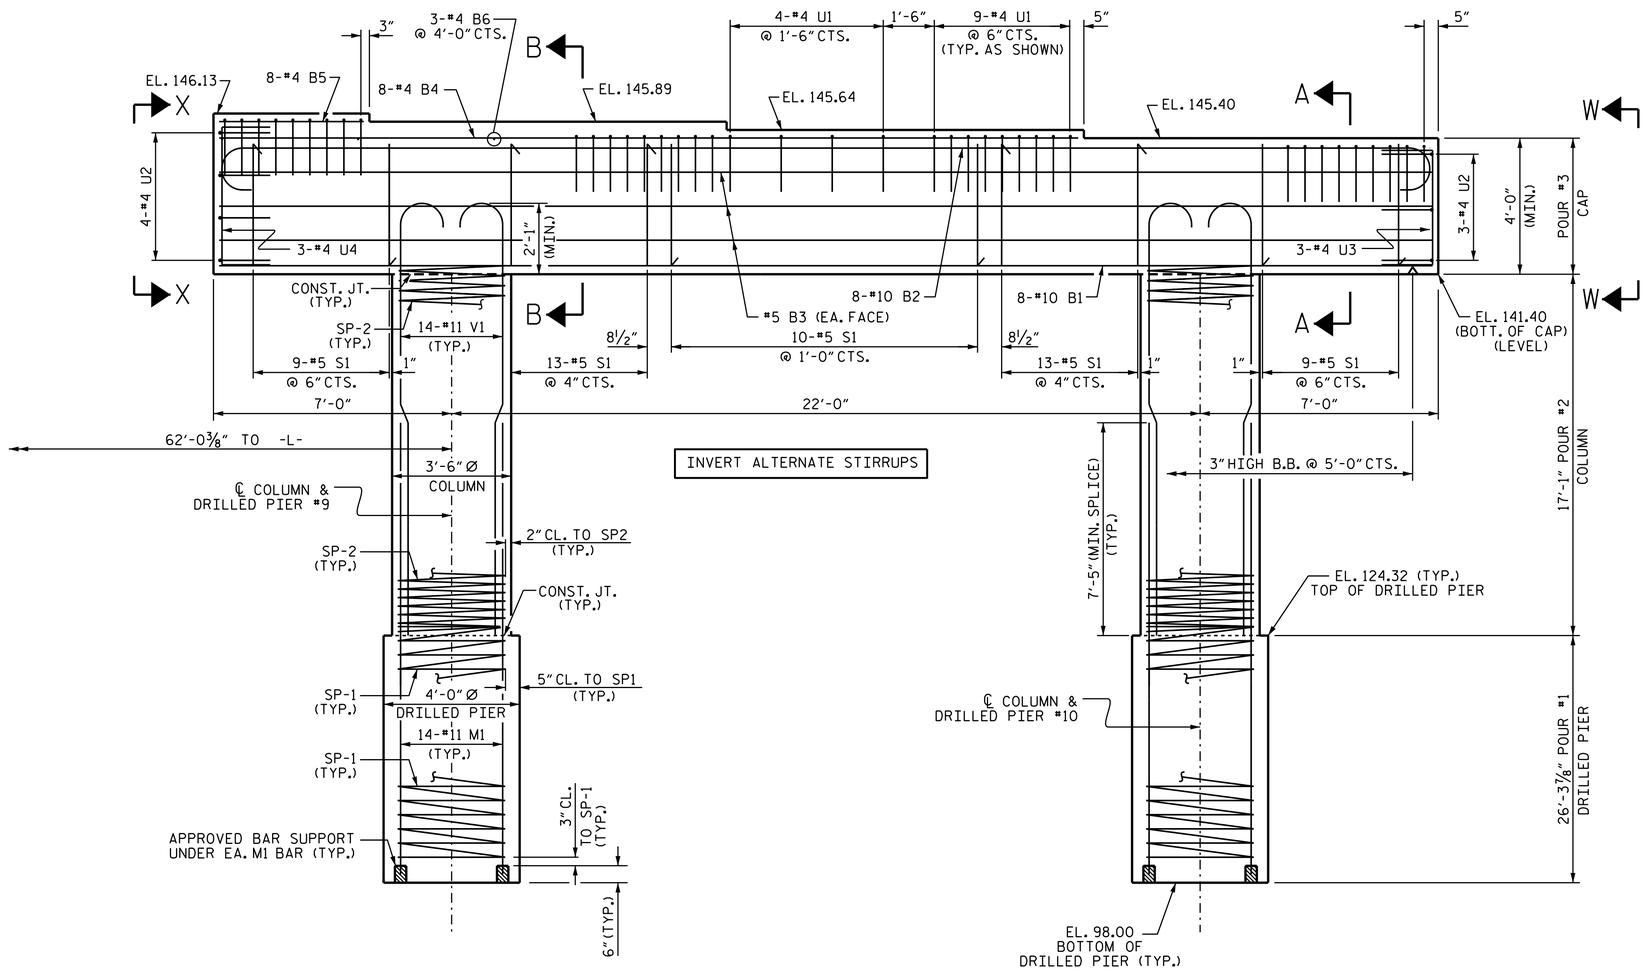

ELEVATION

FOR SECTION A-A, B-B, X-X & W-W
SEE SHEET 5 OF 5

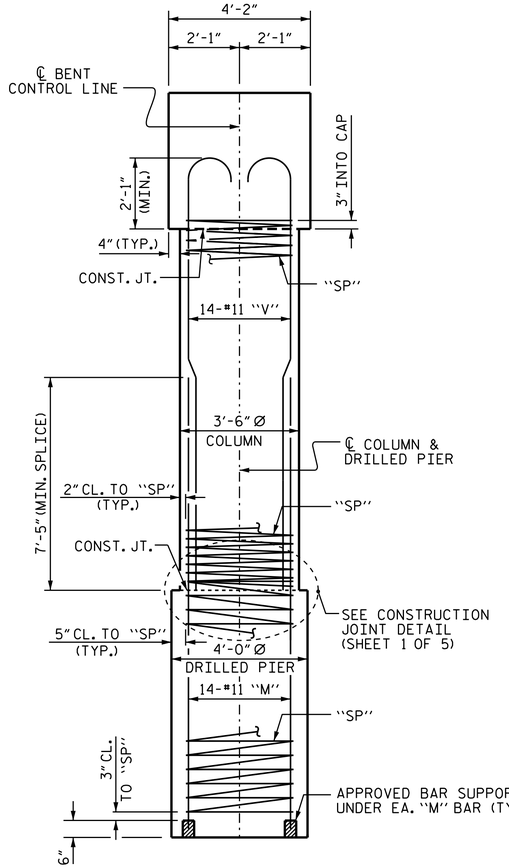

END ELEVATION

PROJECT NO. I-3318BB
JOHNSTON COUNTY
STATION: 24+68.00 -L-

SHEET 2 OF 5

DocuSigned by: Greg Dickey
88EE4B8C5B4B6...

NORTH CAROLINA PROFESSIONAL SEAL 21271 ENGINEER GREGORY W. DICKEY

10/14/2015

STATE OF NORTH CAROLINA
DEPARTMENT OF TRANSPORTATION
RALEIGH

BENT #2
STAGE I
(RIGHT SIDE)

REVISIONS						SHEET NO.
NO.	BY:	DATE:	NO.	BY:	DATE:	S-57
1			3			TOTAL SHEETS
2			4			78

DRAWN BY : B. N. BARODAWALA DATE : 4-22-15
CHECKED BY : D. G. ELY DATE : 6-3-15
DESIGN ENGINEER OF RECORD: M. AHMED DATE : 8-6-15

14-OCT-2015 11:49
R:\Structures\Plans\FINAL PLANS\I-3318BB_SMU_B2.dgn
kpaschal