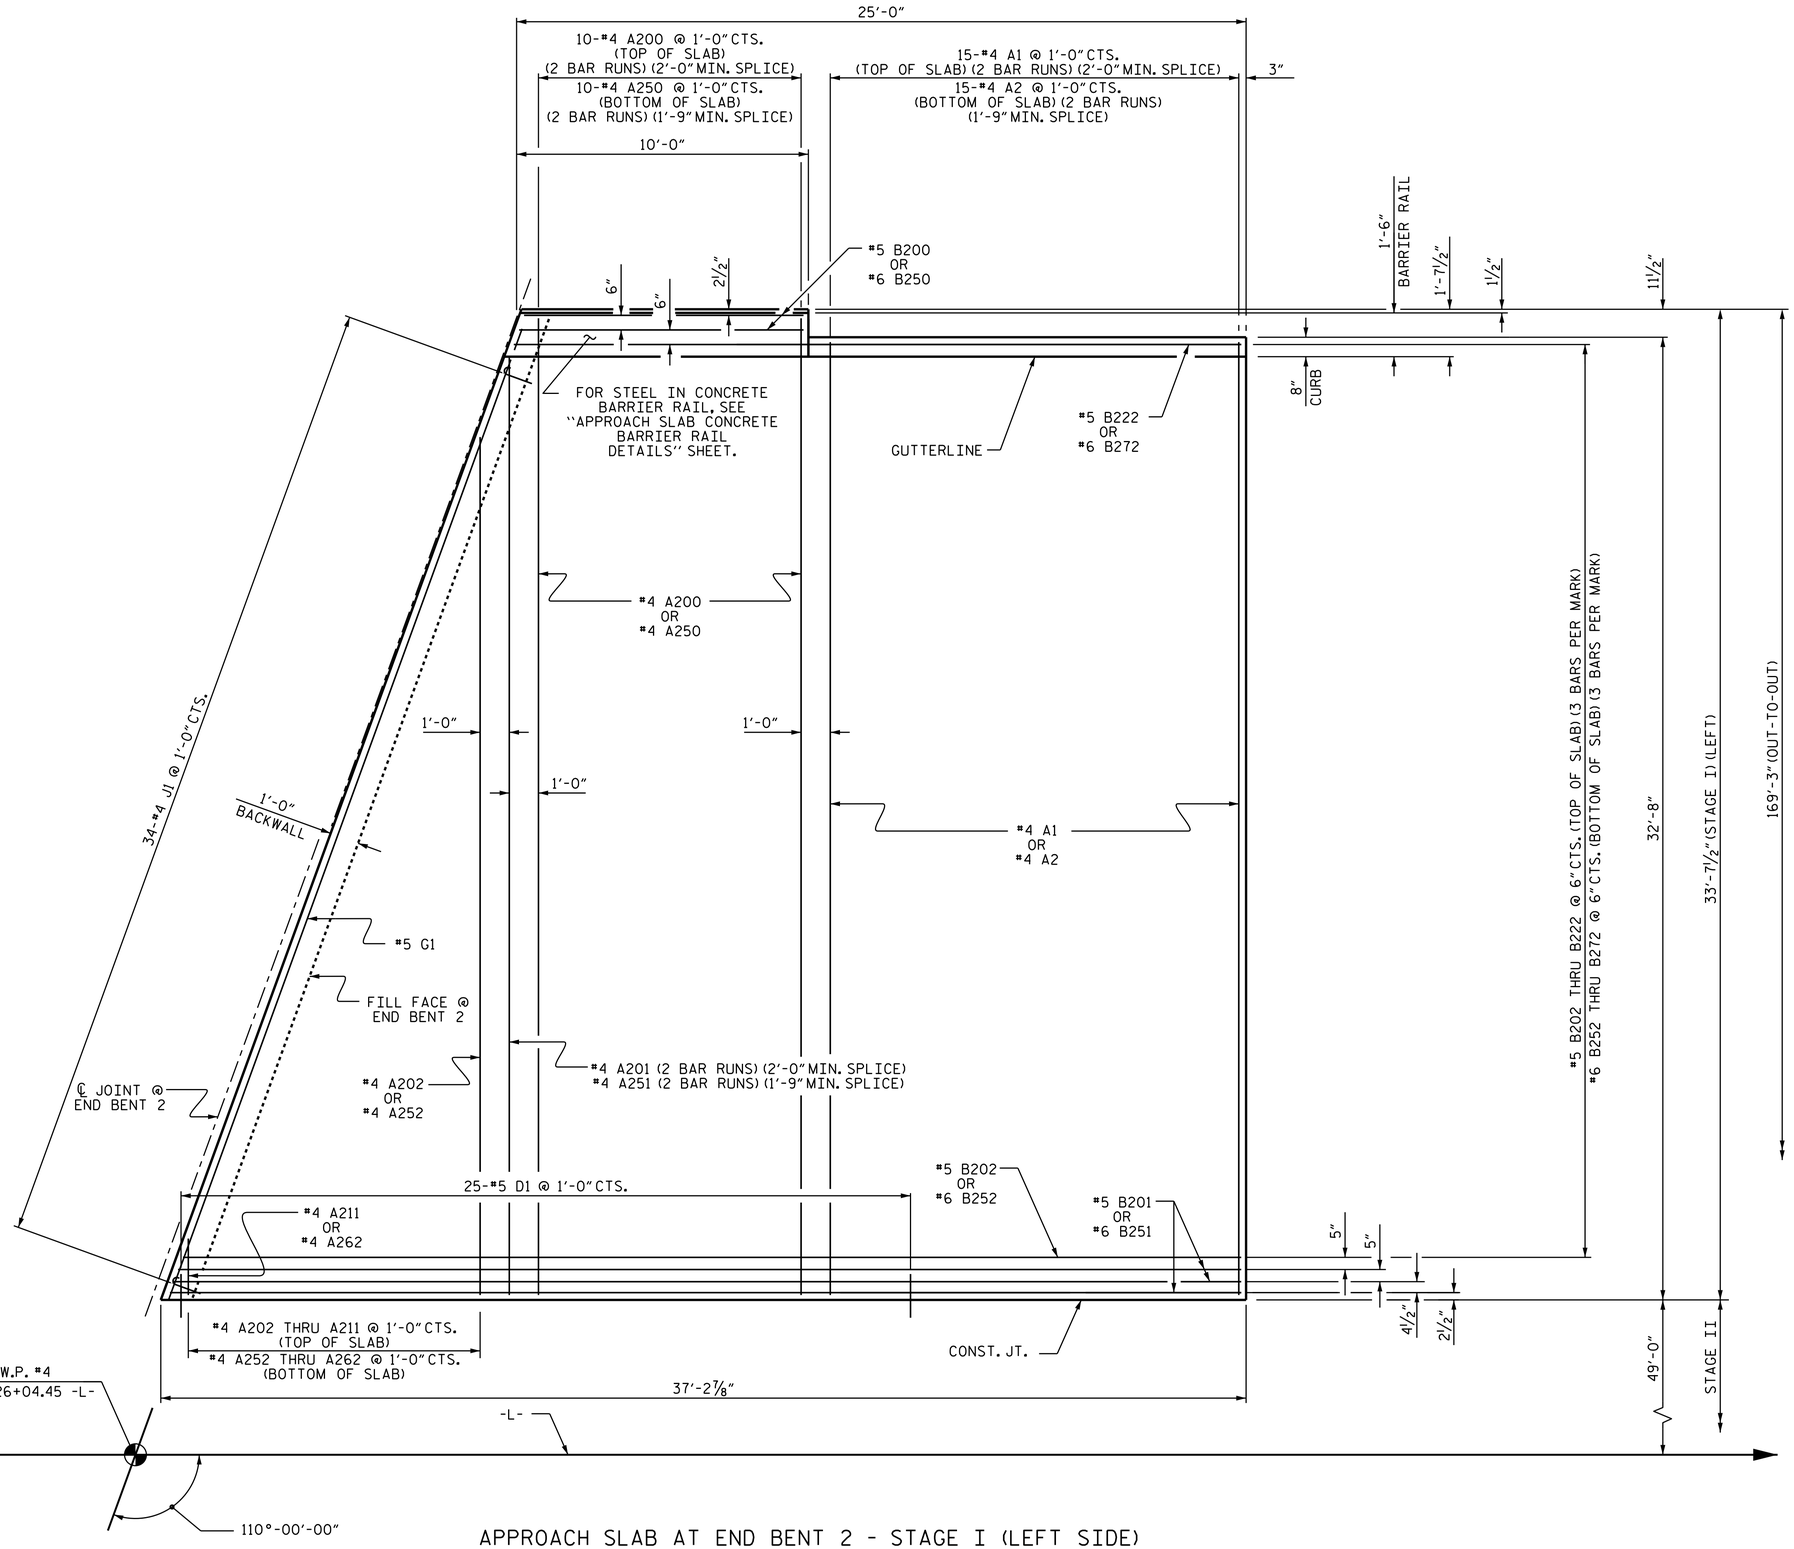

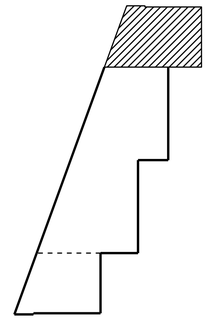

PLAN @ END BENT 2

APPROACH SLAB AT END BENT 2 - STAGE I (LEFT SIDE)

PLAN

DocuSigned by: Gregg Dickey 89AE4B9ACE5B4B9...

NORTH CAROLINA PROFESSIONAL SEAL 21271 ENGINEER GREGORY W. DICKEY

10/14/2015

PROJECT NO. I-3318BB

JOHNSTON COUNTY

STATION: 24+68.00 -L-

SHEET 3 OF 11

STATE OF NORTH CAROLINA
DEPARTMENT OF TRANSPORTATION
RALEIGH

BRIDGE APPROACH SLAB FOR RIGID PAVEMENT

STAGE I (LEFT SIDE)

REVISIONS						SHEET NO.
NO.	BY:	DATE:	NO.	BY:	DATE:	S-70
1			3			TOTAL SHEETS
2			4			78

DRAWN BY : D. G. ELY DATE : 4/29/15
CHECKED BY : B. N. BARODAWALA DATE : 6/19//15
DESIGN ENGINEER OF RECORD: M. L. RORIE DATE : 8/15

14-OCT-2015 11:50
R:\Structures\Plans\FINAL PLANS\I-3318BB_SMU_AS.dgn
kpaschal