DocuSign Envelope ID: 17B8C229-D359-4CEA-B5A4-93A3F1EA9B70

PROJ. REFERENCE NO.	SHEET NO.
U-3338B	TMP-04

-Y1- STA 14+00
SECTION B-B

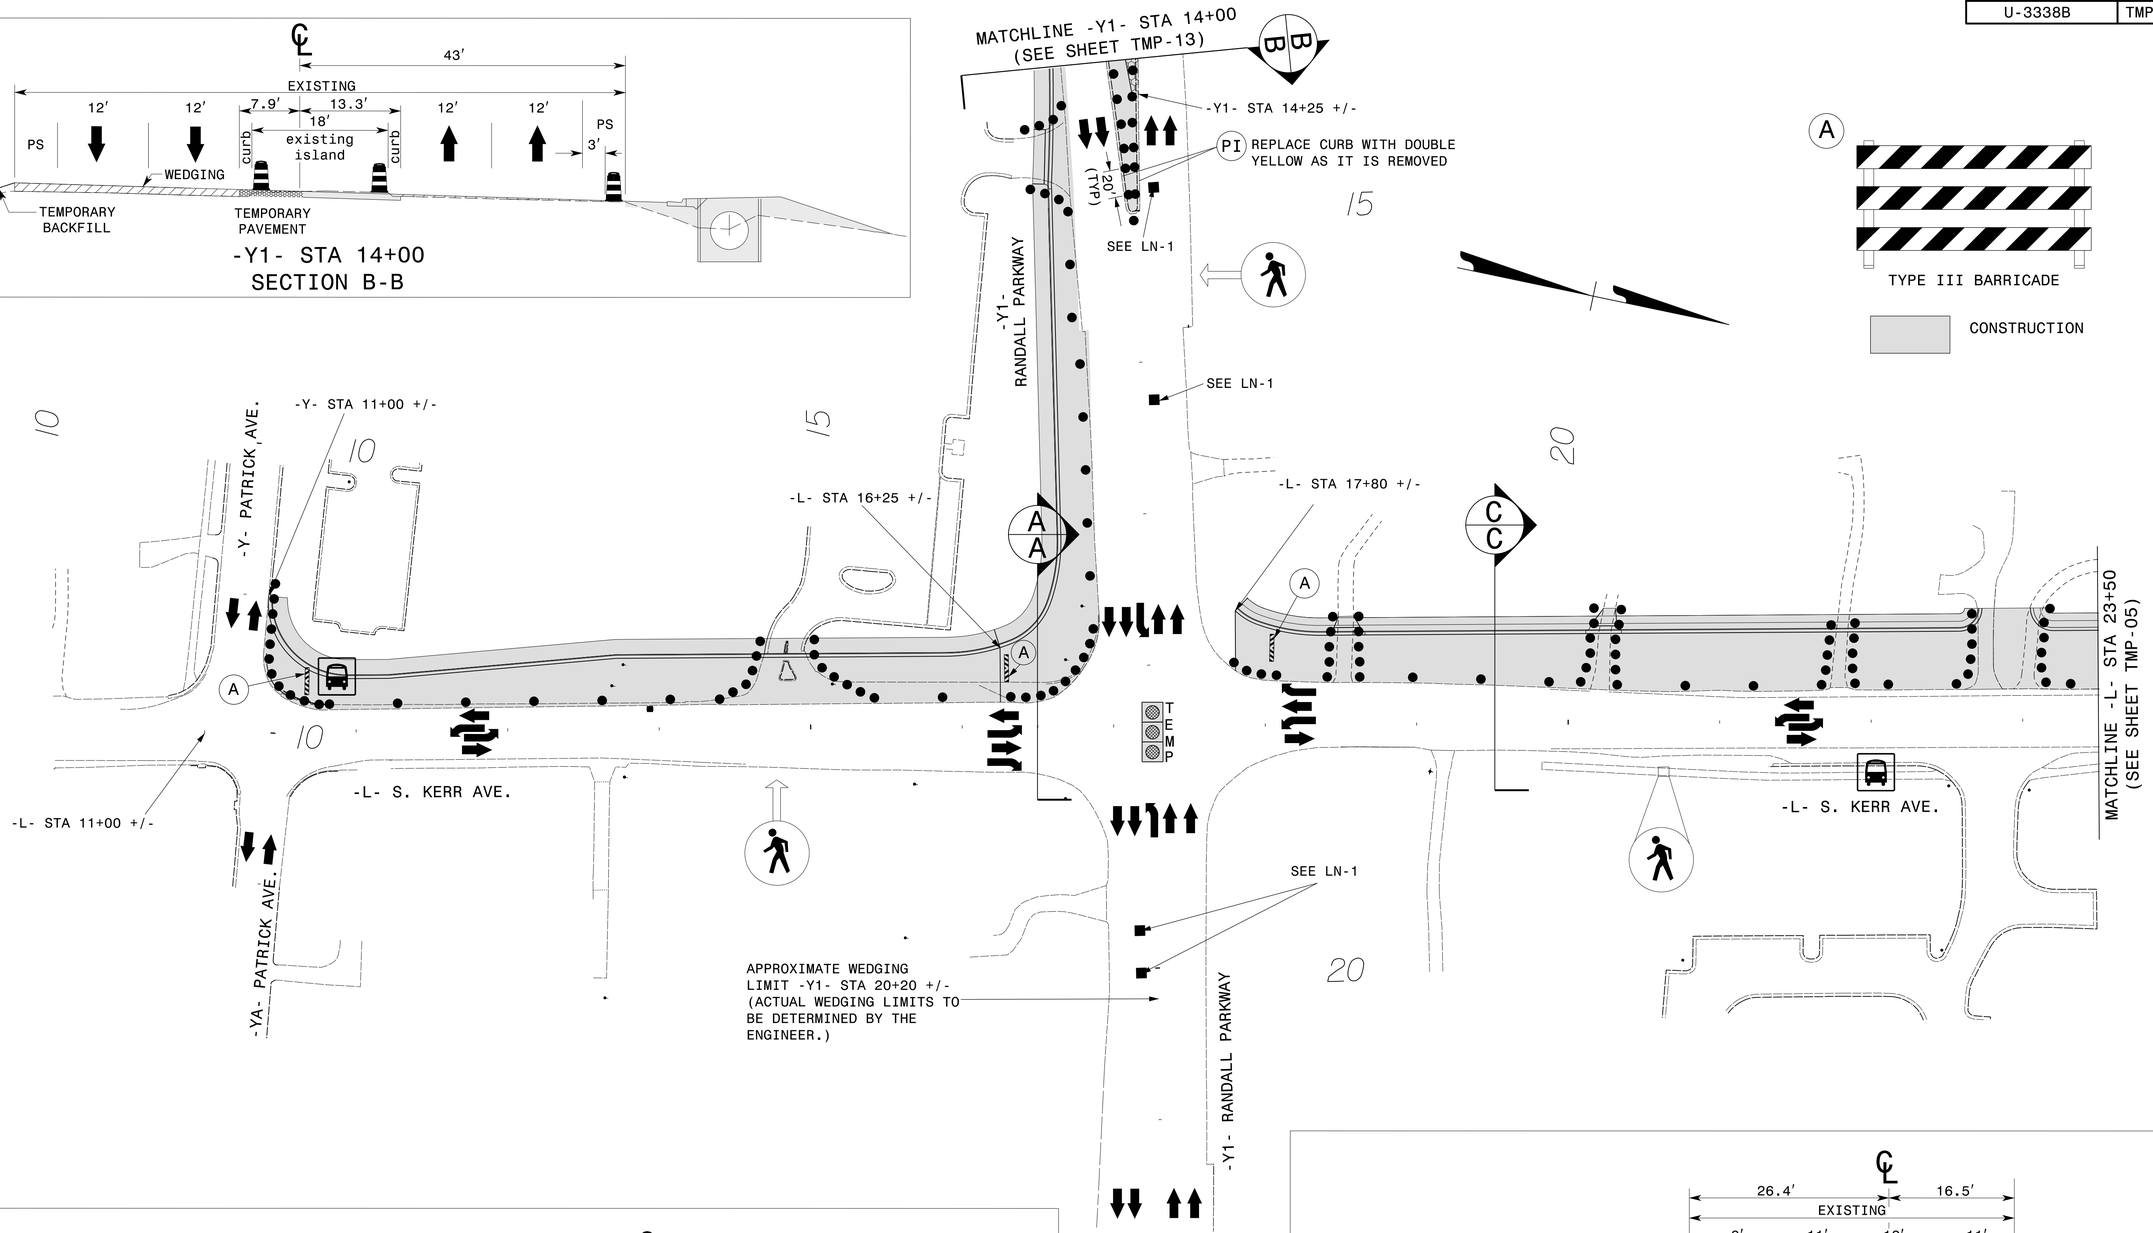

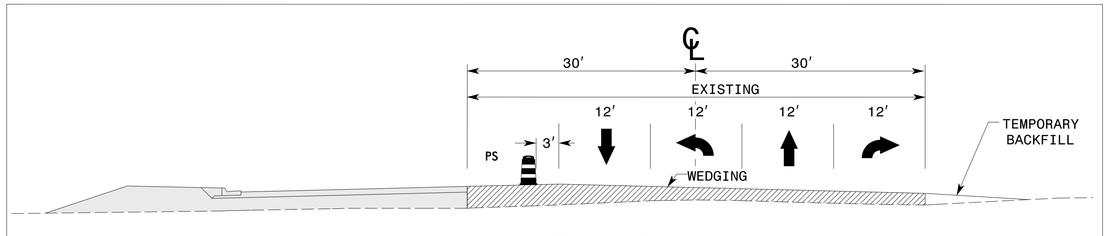

-L- STA 16+50
SECTION A-A

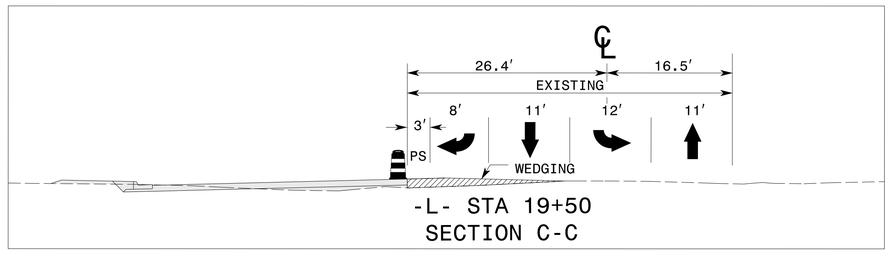

-L- STA 19+50
SECTION C-C

APPROVED: DocuSigned by: DATE: 7/9/2015

NORTH CAROLINA PROFESSIONAL SEAL 17586 ENGINEER J. TODD BROOKS

DIVISION OF HIGHWAYS STATE OF NORTH CAROLINA DEPARTMENT OF TRANSPORTATION WORK ZONE TRAFFIC CONTROL

PHASE I DETAIL

ATKINS
1616 EAST MILLBROOK ROAD, SUITE 310
RALEIGH, NORTH CAROLINA 27609
(919) 876-6888 NCBEES #F-0326

09-JUL-2015 15:37
O:\Transportation\Traffic\Curr\100036772 U-3338B Kerr TMP\FOR NCDOT\U3338B_TC_TCP_04.dgn
WILE2054 AT DUS290140