DocuSign Envelope ID: 17B8C229-D359-4CEA-B5A4-93A3F1EA9B70

CONSTRUCTION

PROJ. REFERENCE NO.	SHEET NO.
U-3338B	TMP-09

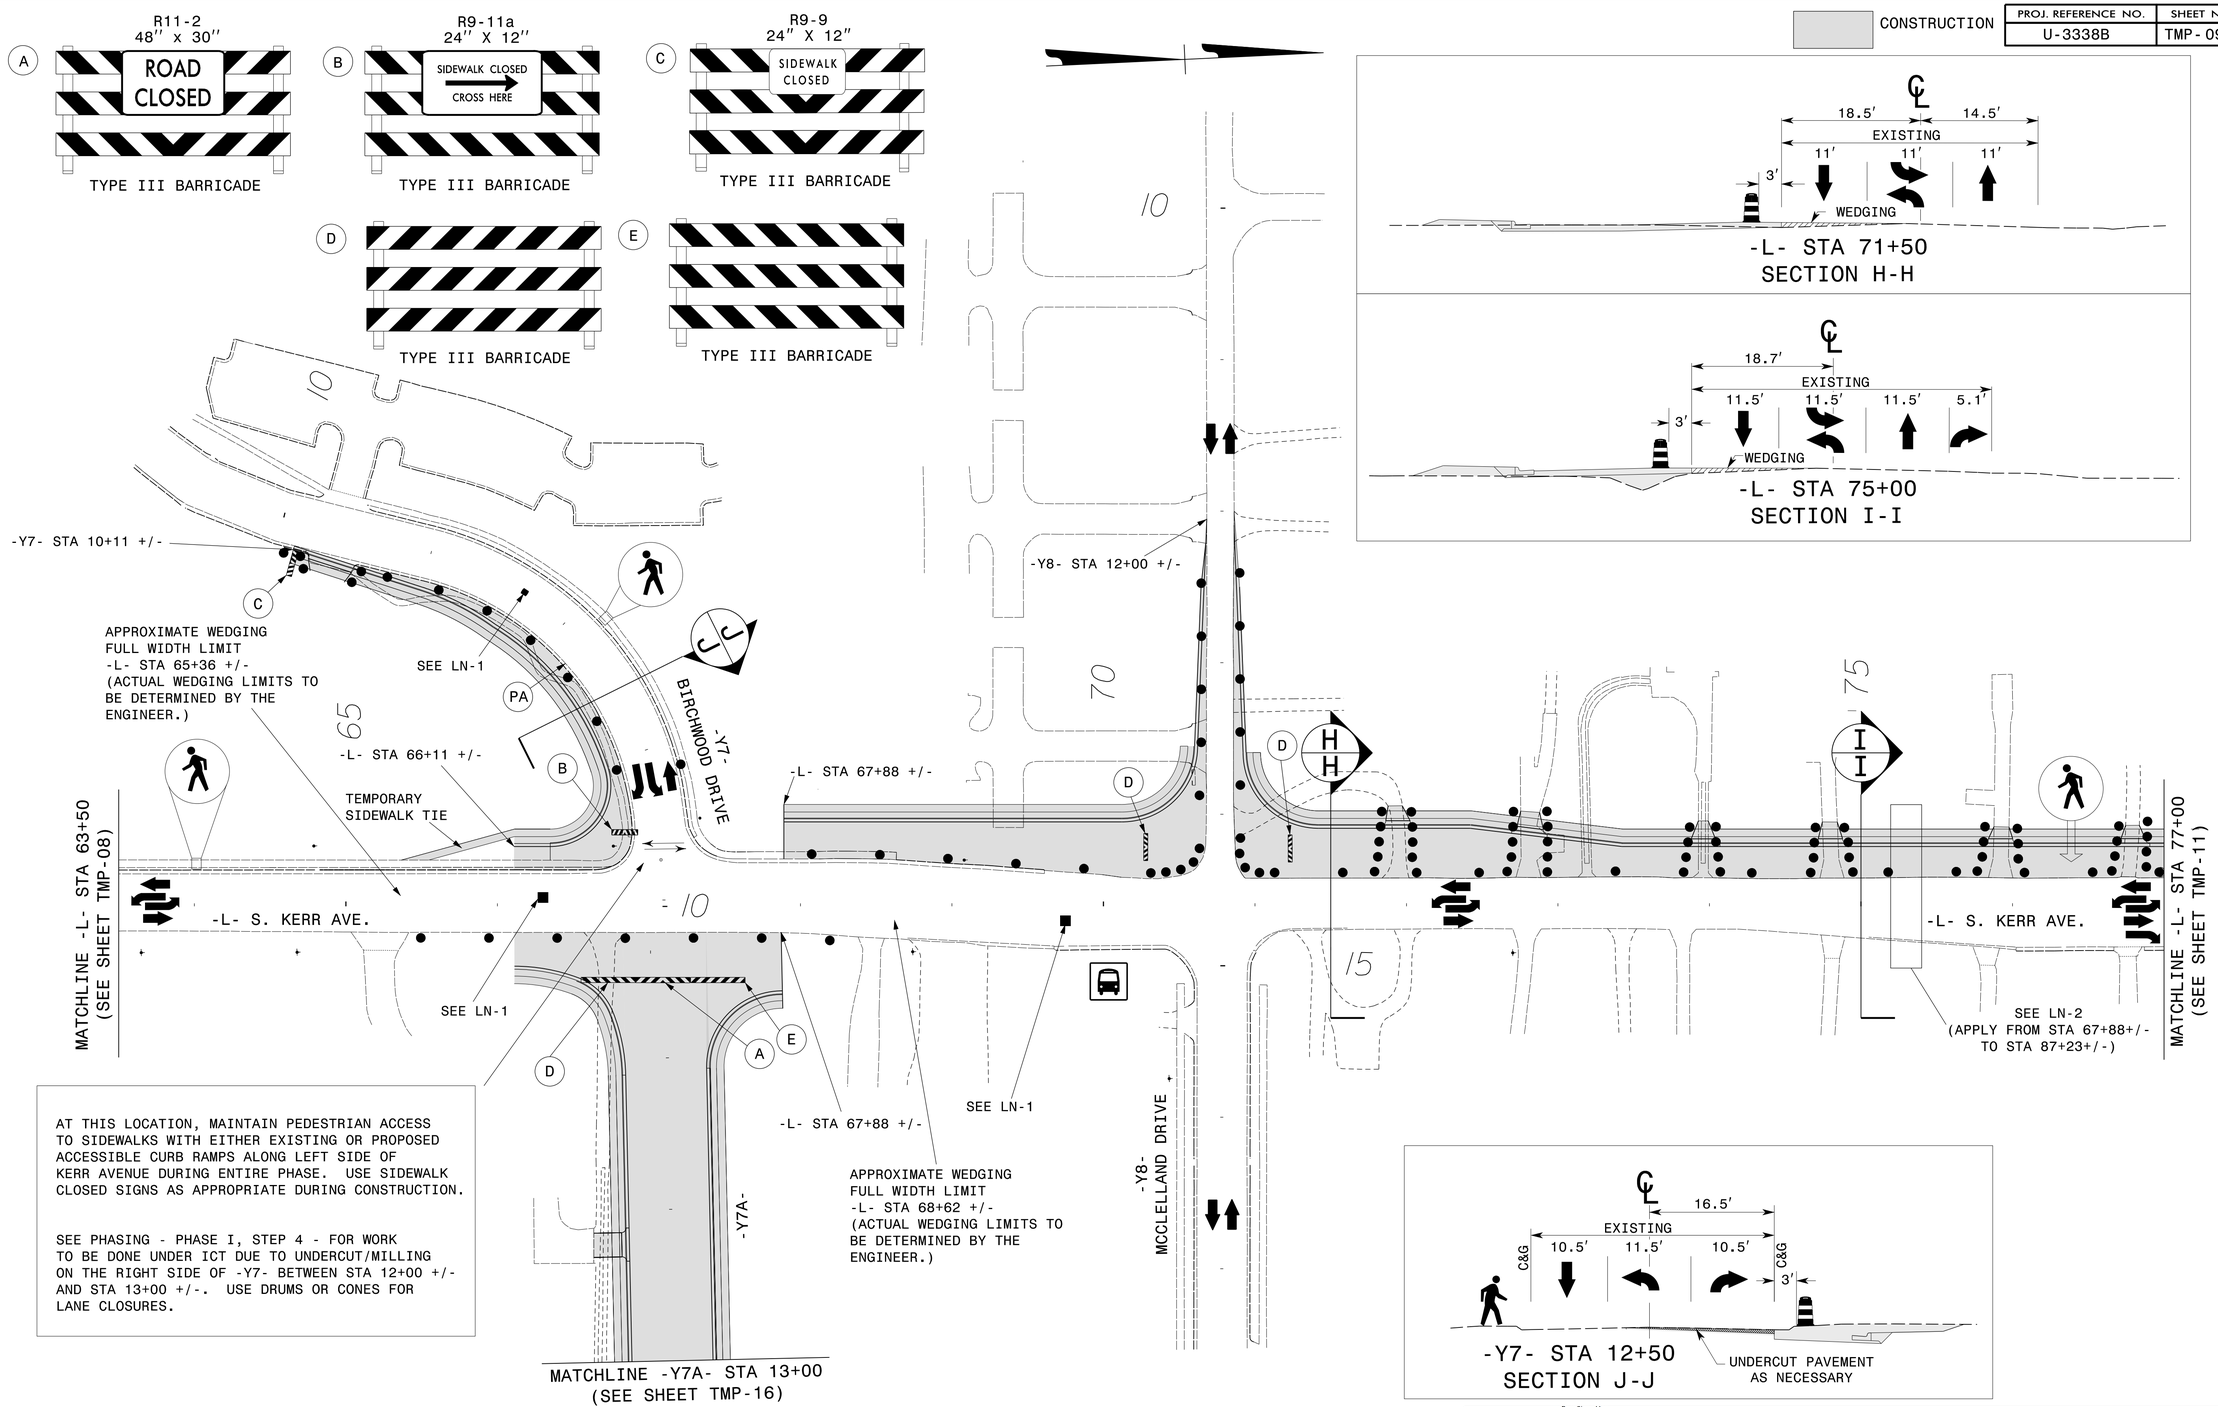

AT THIS LOCATION, MAINTAIN PEDESTRIAN ACCESS TO SIDEWALKS WITH EITHER EXISTING OR PROPOSED ACCESSIBLE CURB RAMPS ALONG LEFT SIDE OF KERR AVENUE DURING ENTIRE PHASE. USE SIDEWALK CLOSED SIGNS AS APPROPRIATE DURING CONSTRUCTION.

SEE PHASING - PHASE I, STEP 4 - FOR WORK TO BE DONE UNDER ICT DUE TO UNDERCUT/MILLING ON THE RIGHT SIDE OF -Y7- BETWEEN STA 12+00 +/- AND STA 13+00 +/-. USE DRUMS OR CONES FOR LANE CLOSURES.

APPROVED: DocuSigned by: 8E5B7B80A2A2466... DATE: 7/9/2015

NORTH CAROLINA PROFESSIONAL SEAL 17586 ENGINEER J. TODD BROOKS

DIVISION OF HIGHWAYS STATE OF NORTH CAROLINA DEPARTMENT OF TRANSPORTATION WORK ZONE TRAFFIC CONTROL

PHASE I DETAIL

ATKINS 1616 EAST MILLBROOK ROAD, SUITE 310
RALEIGH, NORTH CAROLINA 27609
(919) 876-6888 NCBEES #F-0326

09-JUL-2015 15:37
O:\Transportation\Traffic\Curr\U00036772 U-3338B Kerr TMP\FOR NCDOT\U3338B_TC_TCP_09.dgn
WILE2054 AT DDS29040