DocuSign Envelope ID: 17B8C229-D359-4CEA-B5A4-93A3F1EA9B70

CONSTRUCTION

PROJ. REFERENCE NO.	SHEET NO.
U-3338B	TMP-26

1 R9-11a 24″ X 12″

TYPE III BARRICADE

2 R9-11 24″ X 12″
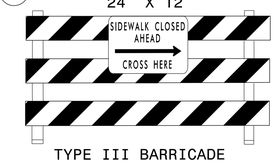

TYPE III BARRICADE

3 R11-2 48″ x 30″

TYPE III BARRICADE

4 R11-2 48″ x 30″

M4-10L 48″ x 18″
TYPE III BARRICADE

5 R9-9 24″ X 12″

TYPE III BARRICADE

6
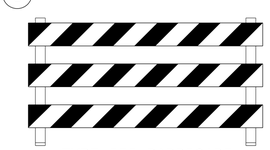
TYPE III BARRICADE

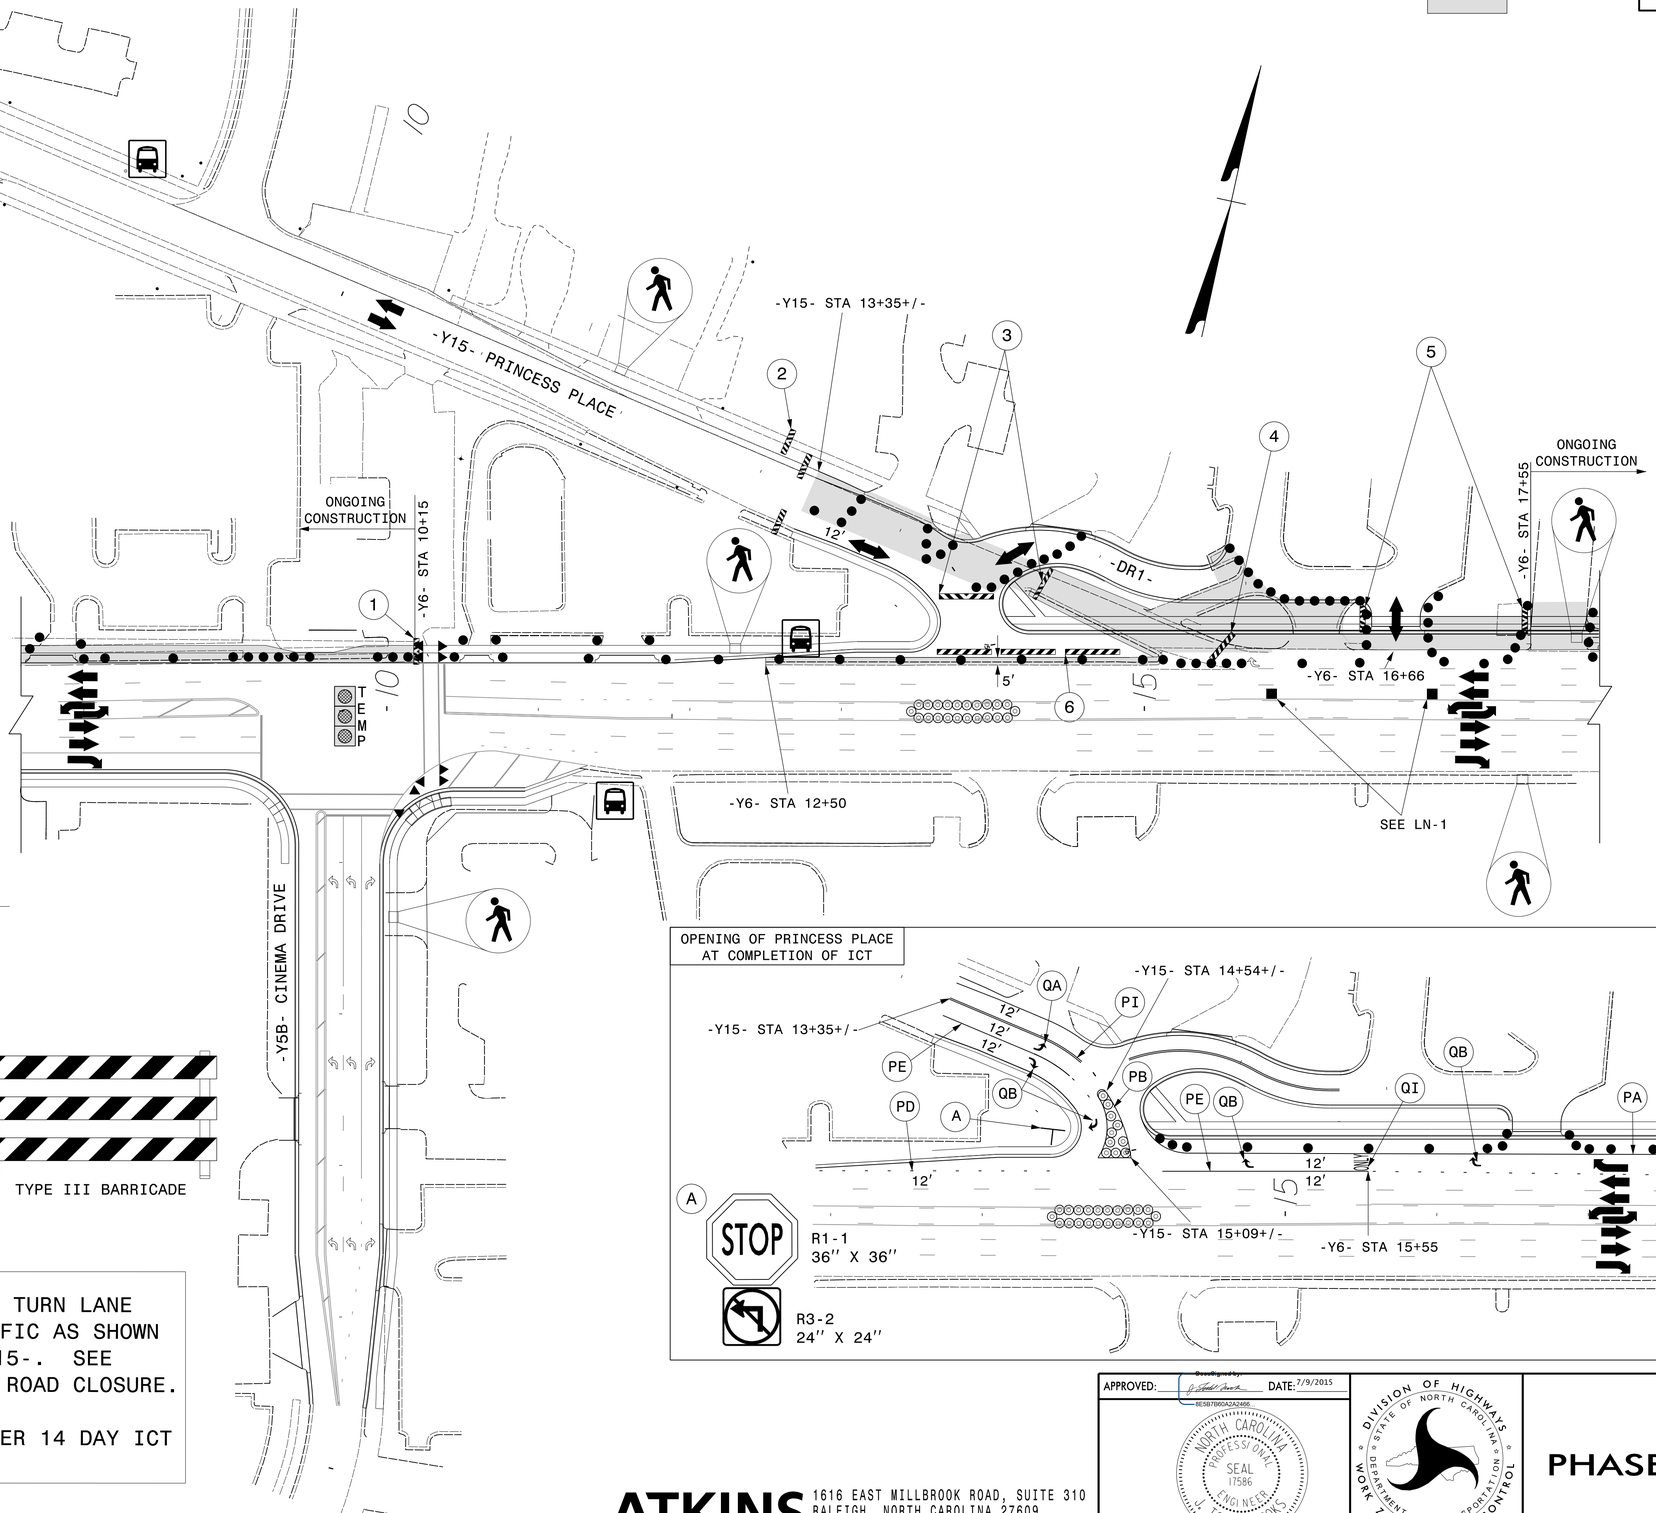

OPENING OF PRINCESS PLACE AT COMPLETION OF ICT

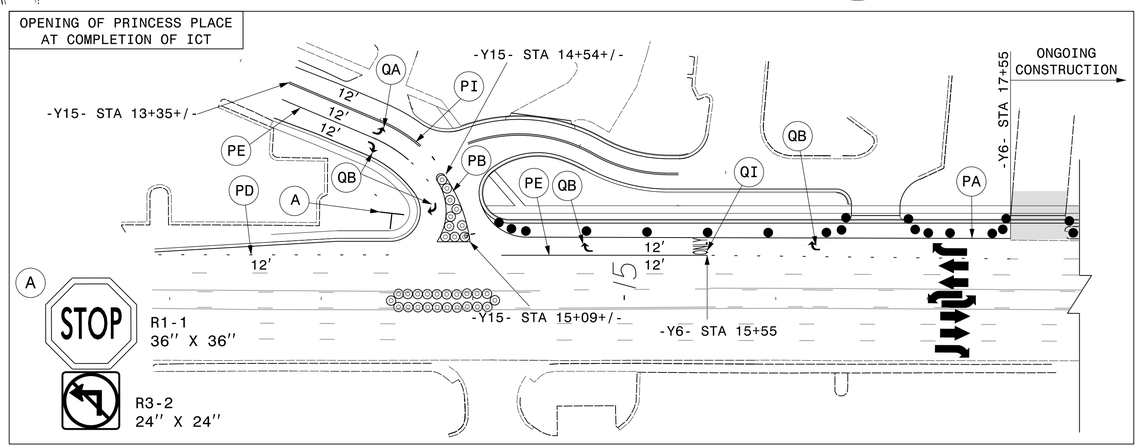

A

R1-1 36″ X 36″
R3-2 24″ X 24″

CLOSE WESTBOUND RIGHT TURN LANE ON -Y6- AND DETOUR TRAFFIC AS SHOWN ON TMP-51. CLOSE -Y15-. SEE RSD 1101.03 FOR NOTES ON ROAD CLOSURE.

THIS WORK TO BE DONE UNDER 14 DAY ICT

ATKINS 1616 EAST MILLBROOK ROAD, SUITE 310 RALEIGH, NORTH CAROLINA 27609 (919) 876-6888 NCBEES #F-0326

APPROVED: DocuSigned by: J. Todd Brooks BE5B7B60A2A2466... DATE: 7/9/2015

NORTH CAROLINA PROFESSIONAL SEAL 17586 ENGINEER J. TODD BROOKS

DIVISION OF HIGHWAYS STATE OF NORTH CAROLINA DEPARTMENT OF TRANSPORTATION WORK ZONE TRAFFIC CONTROL

PHASE II DETAIL

09-JUL-2015 15:37
W:\Transportation\Traffic\Curr\0003672 U-3338B Kerr TMP\FOR NCDOT\U3338B_TC_TCP_26.dgn
WILLE2054 At DIS290(40)