DocuSign Envelope ID: 17B8C229-D359-4CEA-B5A4-93A3F1EA9B70

CONSTRUCTION

PROJ. REFERENCE NO.	SHEET NO.
U-3338B	TMP-28

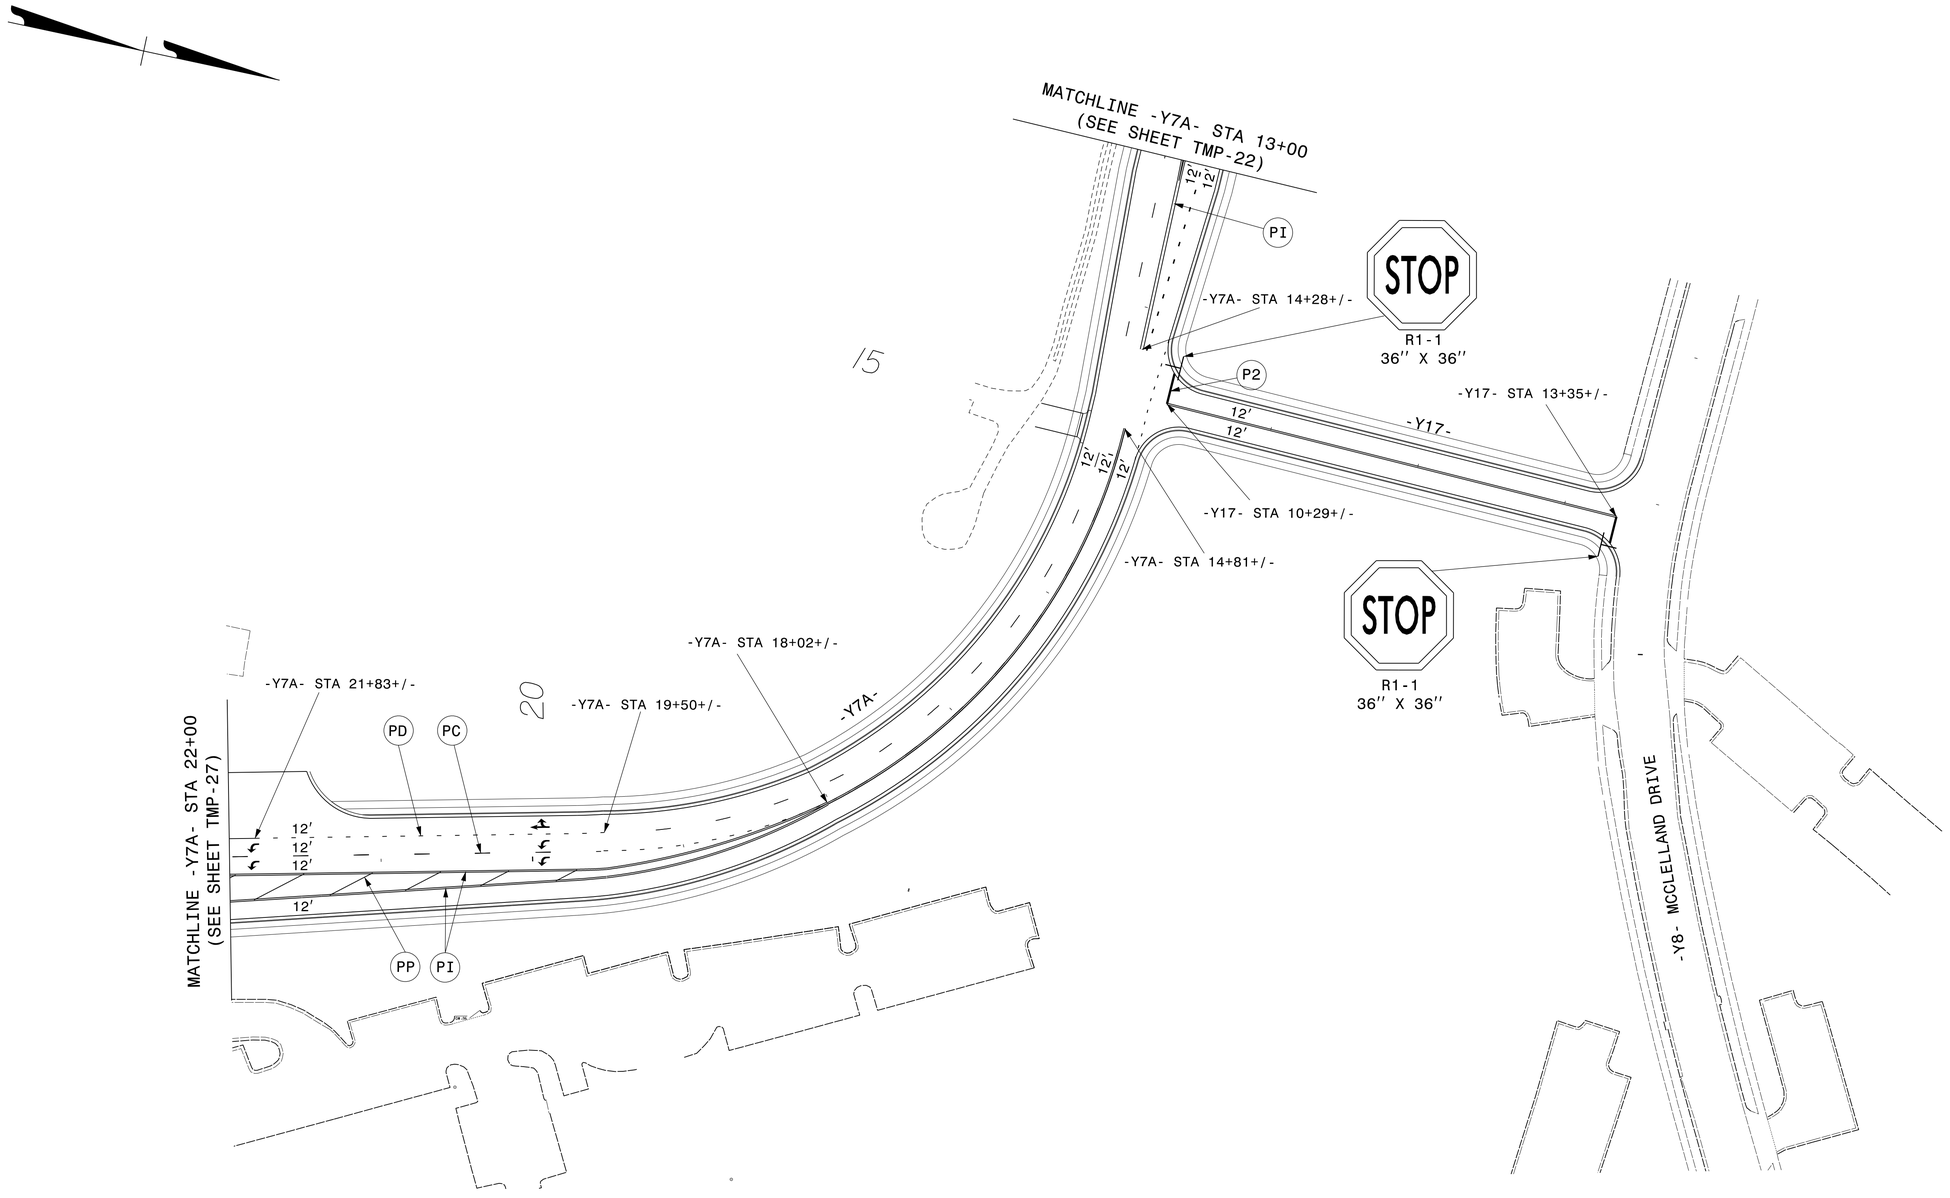

ATKINS 1616 EAST MILLBROOK ROAD, SUITE 310
RALEIGH, NORTH CAROLINA 27609
(919) 876-6888 NCBEES #F-0326

APPROVED: DocuSigned by: J. Todd Brooks BE5B7B60A2A2466... DATE: 7/9/2015

NORTH CAROLINA PROFESSIONAL SEAL 17586 ENGINEER J. TODD BROOKS

DIVISION OF HIGHWAYS STATE OF NORTH CAROLINA DEPARTMENT OF TRANSPORTATION WORK ZONE TRAFFIC CONTROL

PHASE II DETAIL

09-JUL-2015 15:38
d:\transportation\Traffic\Curr\0036772 U-3338B Kerr TMP\FOR NCDOT\U3338B_TC_TCP_28.dgn
WILE2054 AT DU5290040