DocuSign Envelope ID: 17B8C229-D359-4CEA-B5A4-93A3F1EA9B70

CONSTRUCTION

PROJ. REFERENCE NO.	SHEET NO.
U-3338B	TMP-35

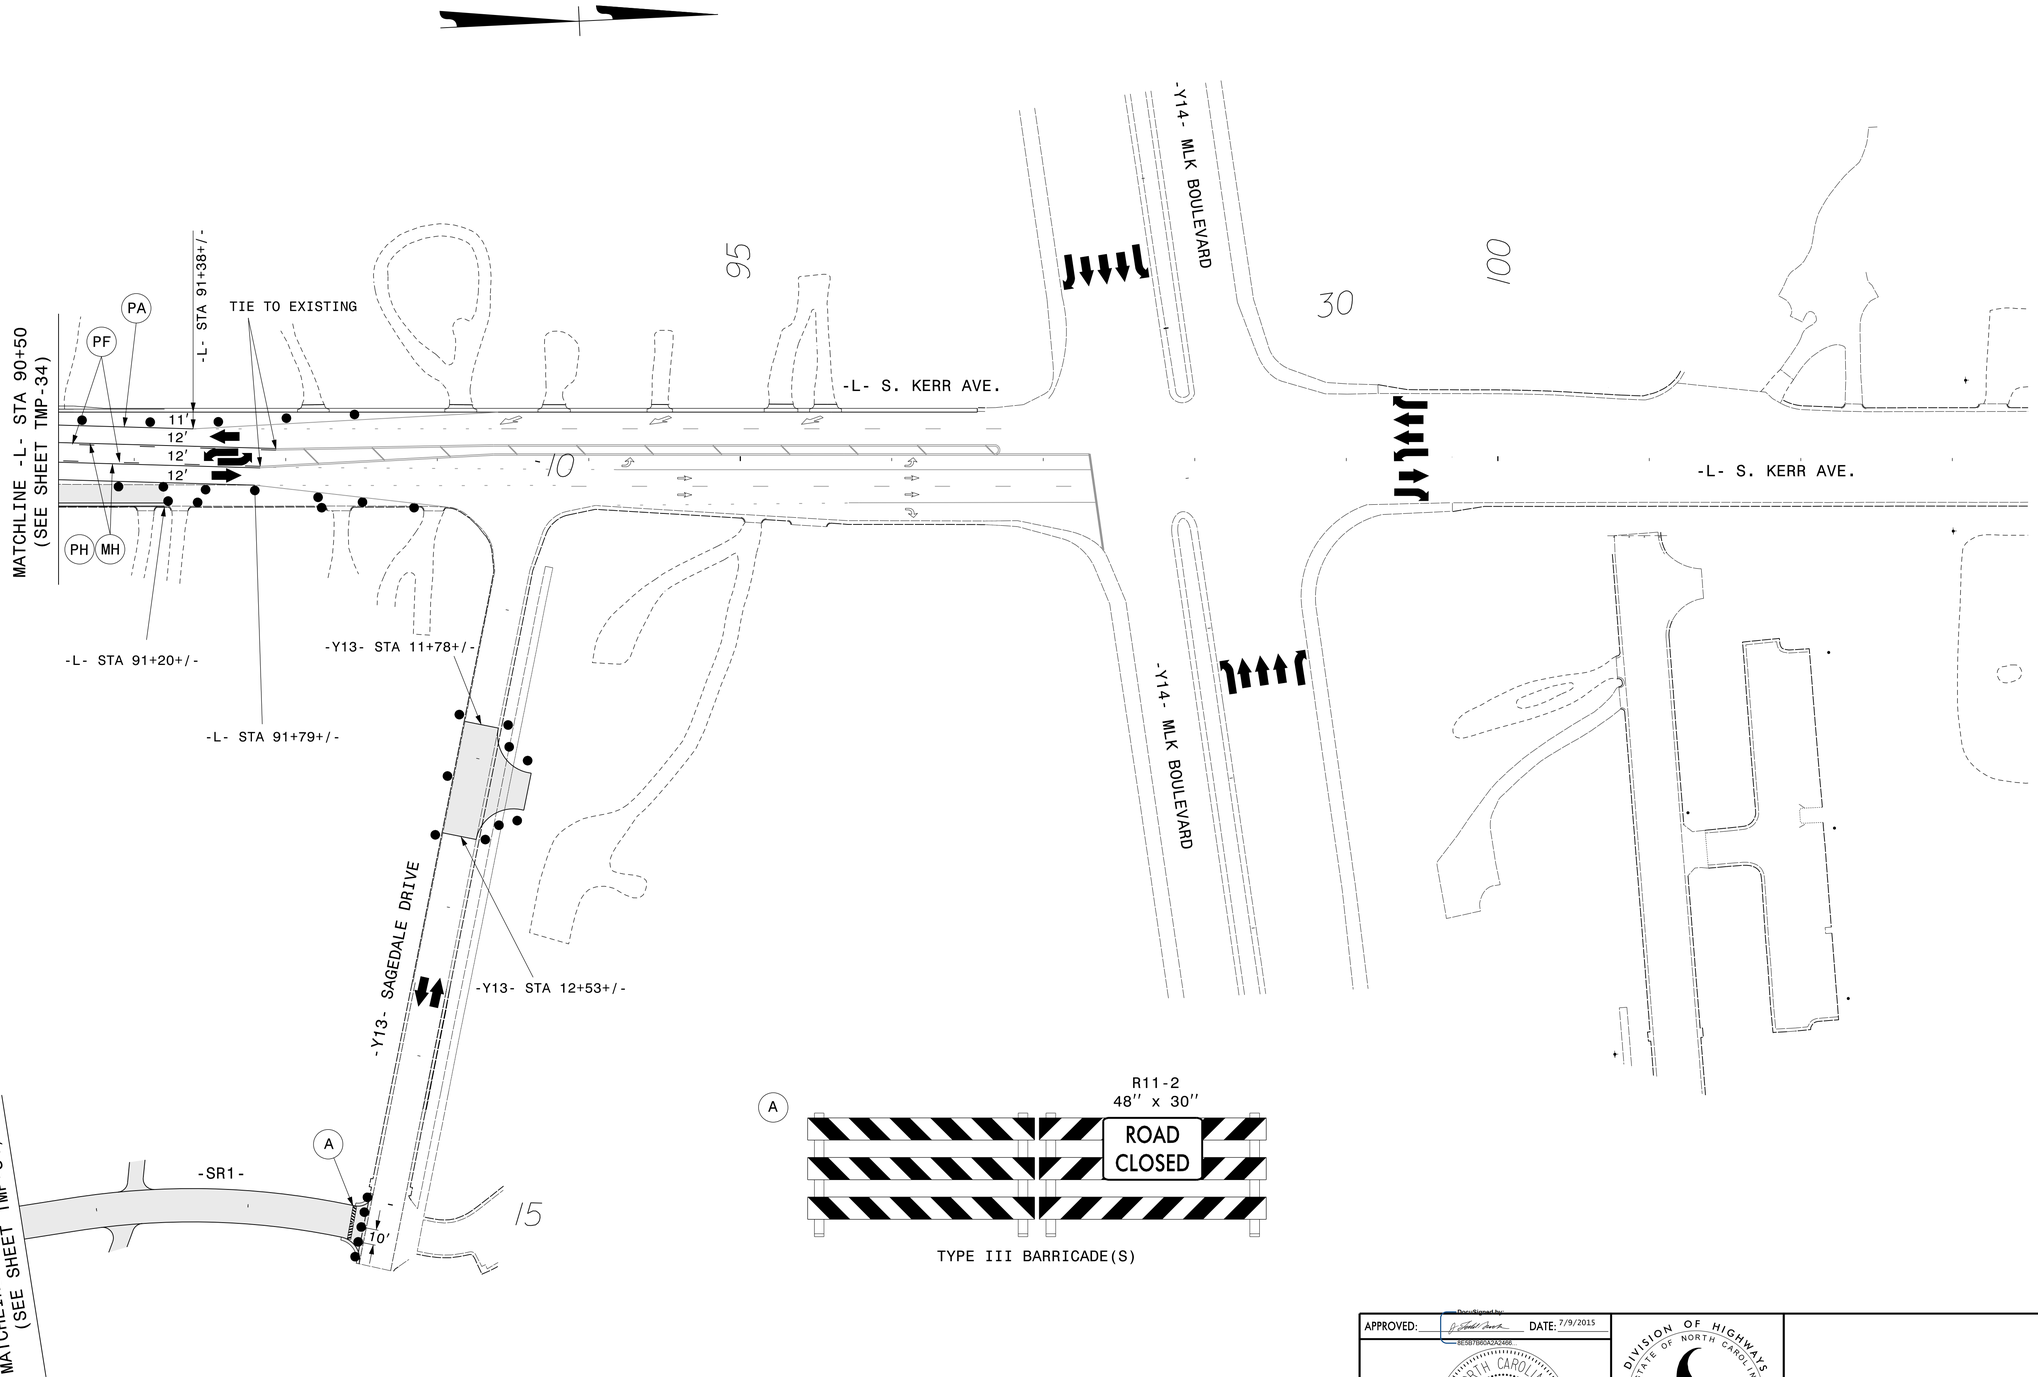

A

R11-2
48'' x 30''

ROAD CLOSED

TYPE III BARRICADE(S)

APPROVED: DocuSigned by: DATE: 7/9/2015

NORTH CAROLINA PROFESSIONAL SEAL 17586 ENGINEER TODD BROOKS

DIVISION OF HIGHWAYS · STATE OF NORTH CAROLINA · DEPARTMENT OF TRANSPORTATION · WORK ZONE TRAFFIC CONTROL

PHASE III DETAIL

ATKINS
1616 EAST MILLBROOK ROAD, SUITE 310
RALEIGH, NORTH CAROLINA 27609
(919) 876-6888 NCBEES #F-0326

09-JUL-2015 15:38
d:\transportation\Traffic\Curr\V00036772 U-3338B Kerr TMP\FOR NCDOT\U3338B_TC_TCP_35.dgn
WILLIAMS, AIT DLS29040