09/08/99

CONTRACT NO: C203795 WBS ELEMENT: 2016CPT.01.03.10081.1, ETC.

STATE OF NORTH CAROLINA
DIVISION OF HIGHWAYS

BERTIE COUNTY

STATE	STATE PROJECT REFERENCE NO.	SHEET NO.	TOTAL SHEETS
N.C.	2016CPT.01.03.10081.1, ETC.	1	

STATE PROJ. NO.	F.A. PROJ. NO.	DESCRIPTION
2016CPT.01.03.10081.1		MAP 1
2016CPT.01.03.10081.1		MAP 2

LOCATION: ***MAP 1 US 17 BYP EASTBOUND FROM US 13 TO US 17***
MAP 2 US 17 BYP WESTBOUND FROM US 17 TO US 13

TYPE OF WORK: MILLING, RESURFACING, AND PAVEMENT MARKINGS

N

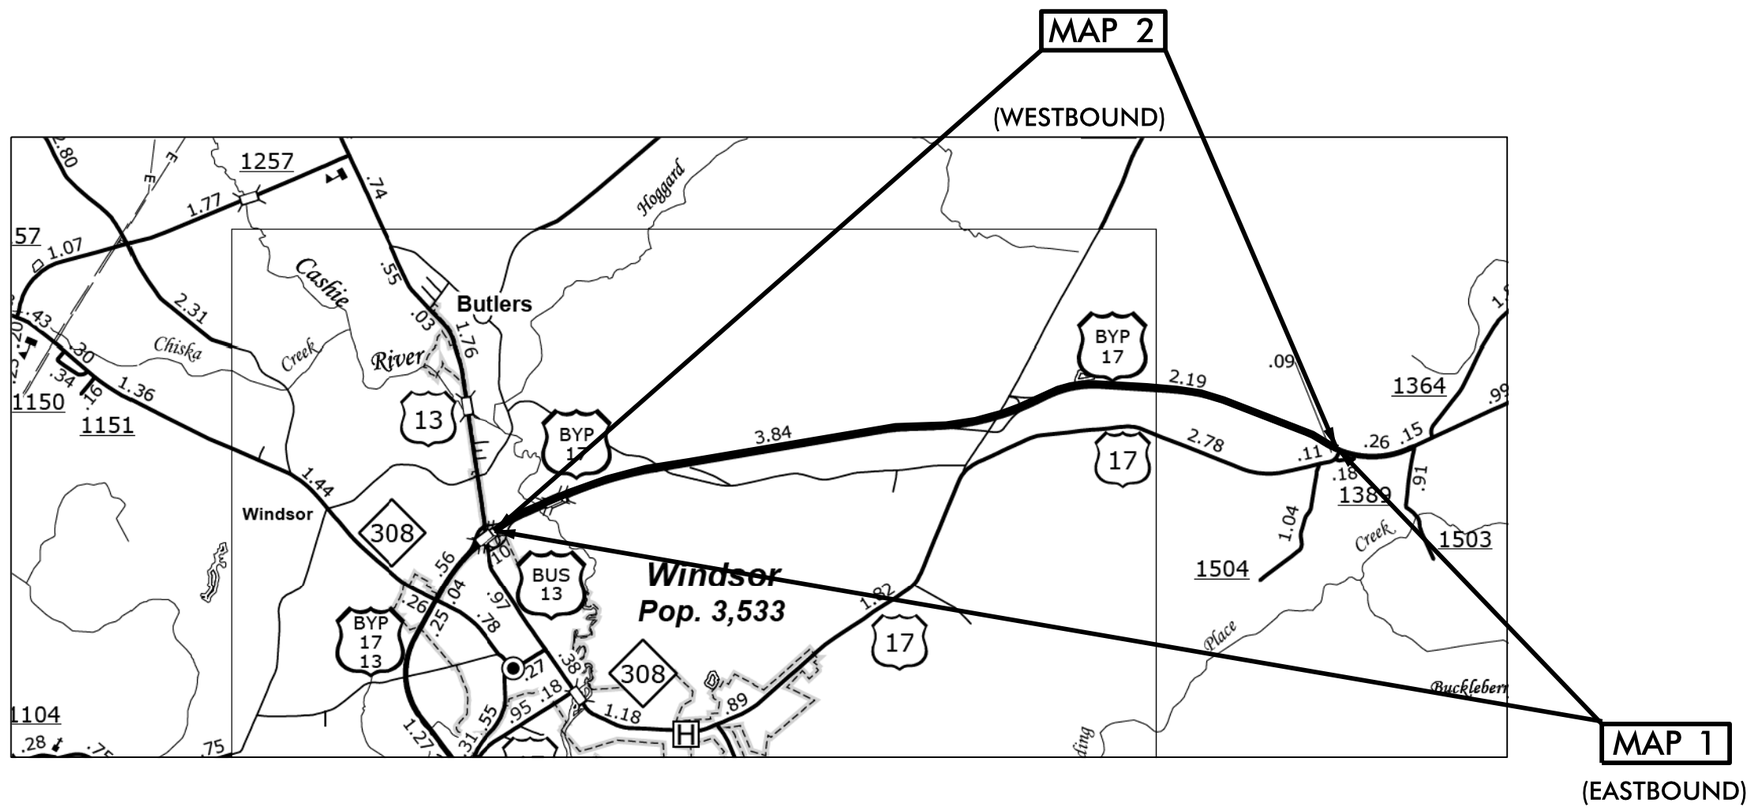

NTS

PROJECT LENGTH

LENGTH OF ROADWAY PROJECT MAP 1 = 7.07 MI.
LENGTH OF ROADWAY PROJECT MAP 2 = 7.07 MI.

Prepared In the Office of:
DIVISION OF HIGHWAYS
113 Airport Dr., Edenton NC, 27932

2012 STANDARD SPECIFICATIONS

LETTING DATE:
DECEMBER 2015

W.B. HOBBS, P.E.
DIVISION PROJECT MANAGER

C.E. SLACHTA
DIVISION PROPOSALS ENGINEER

DIVISION OF HIGHWAYS
STATE OF NORTH CAROLINA