PROJECT REFERENCE NO.	SHEET NO.
2016CPT.01.03.10081.1, ETC.	4

P A V E M E N T S C H E D U L E

C1	PROP. APPROX. 1.5″ ASPHALT CONCRETE SURFACE COURSE, TYPE S9.5B, AT AN AVERAGE RATE OF 168 LBS. PER SQ. YD.
C2	PROP. APPROX. 0.75″ OPEN GRADE ASPHALT FRICTION COURSE, TYPE FC-2 MODIFIED, AT AN AVERAGE RATE OF 90 LBS. PER SQ. YD.
V1	MILLING BITUMINOUS PAVEMENT. 1.5″ IN DEPTH.
U	EXISTING PAVEMENT.

NOTES:

*ALL PAVED S.R. ROADS OR RAMPS TO BE RESURFACED TO THE ENDS OF THE RADII, OR AS DIRECTED BY THE ENGINEER

*EDGES, PAVEMENT WIDENING, INTERSECTIONS, AND BRIDGE FLARES ARE INCLUDED IN THE SUMMARY OF QUANTITIES

*EXISTING PAVED SHOULDERS NOT TO BE MILLED

*1½ MILLING AND 1.5" OF S9.5B TO BE APPLIED IN TRAVEL LANES ONLY

*OPEN GRADE ASPHALT FRICTION COURSE TO BE APPLIED ± 26' WIDE OR ONE FOOT BEYOND TRAVEL LANES ON EACH SIDE OF TRAVELWAY

*EXISTING MILLED RUMBLE STRIPS NOT TO BE DISTURBED

*SHOULDER RECONSTRUCTION AND SEEDING & MULCHING WILL BE PERFORMED ON RAMP PORTIONS OF THIS PROJECT ONLY

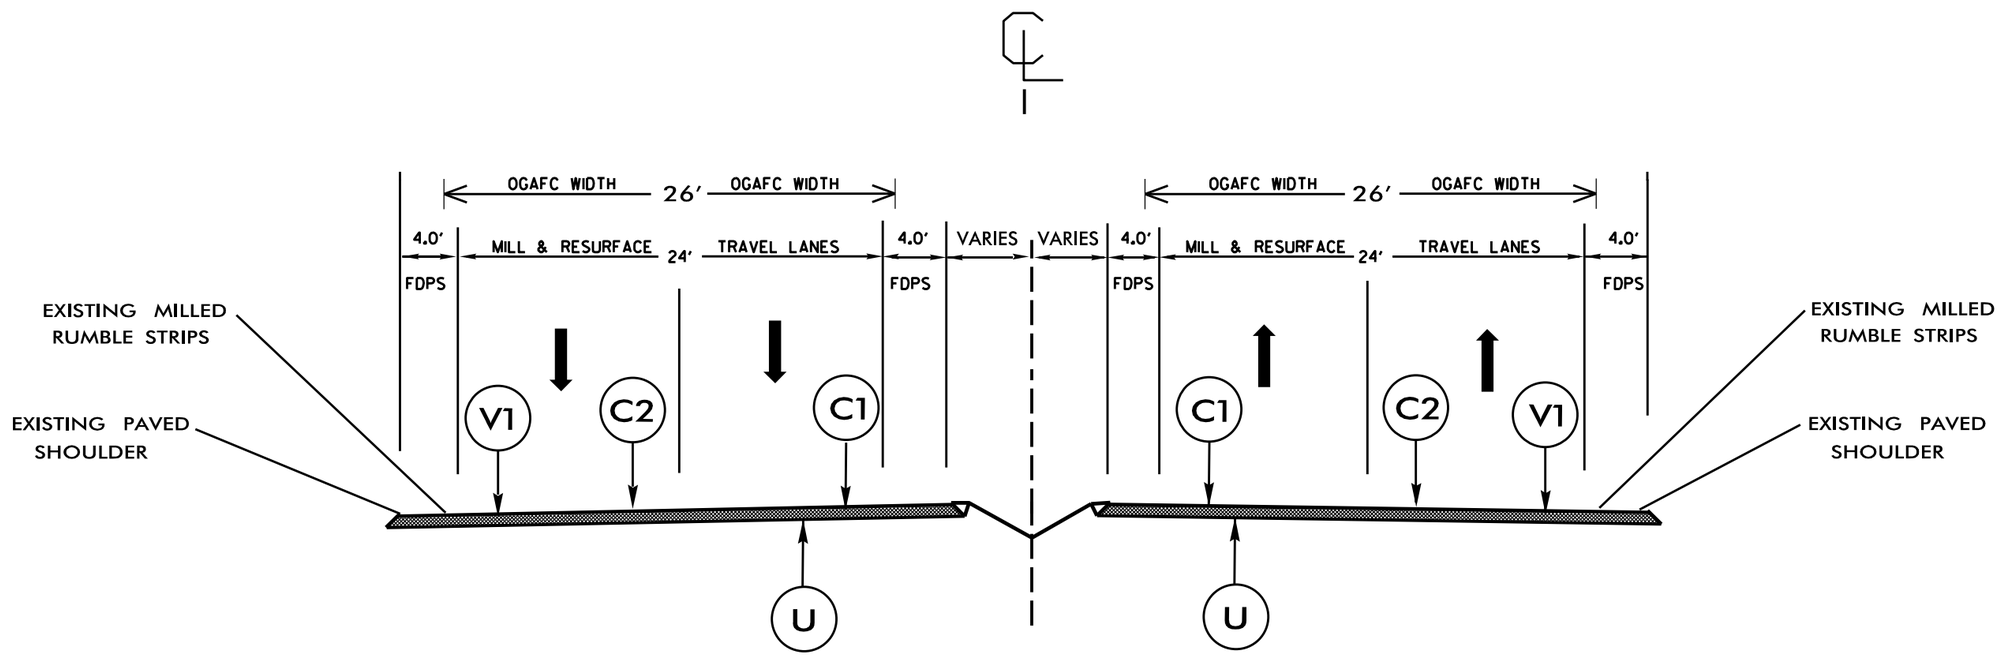

TYPICAL SECTION NO. 1

USE WITH MAPS 1 - 2

NTS